




Front Proposed  
1 : 100

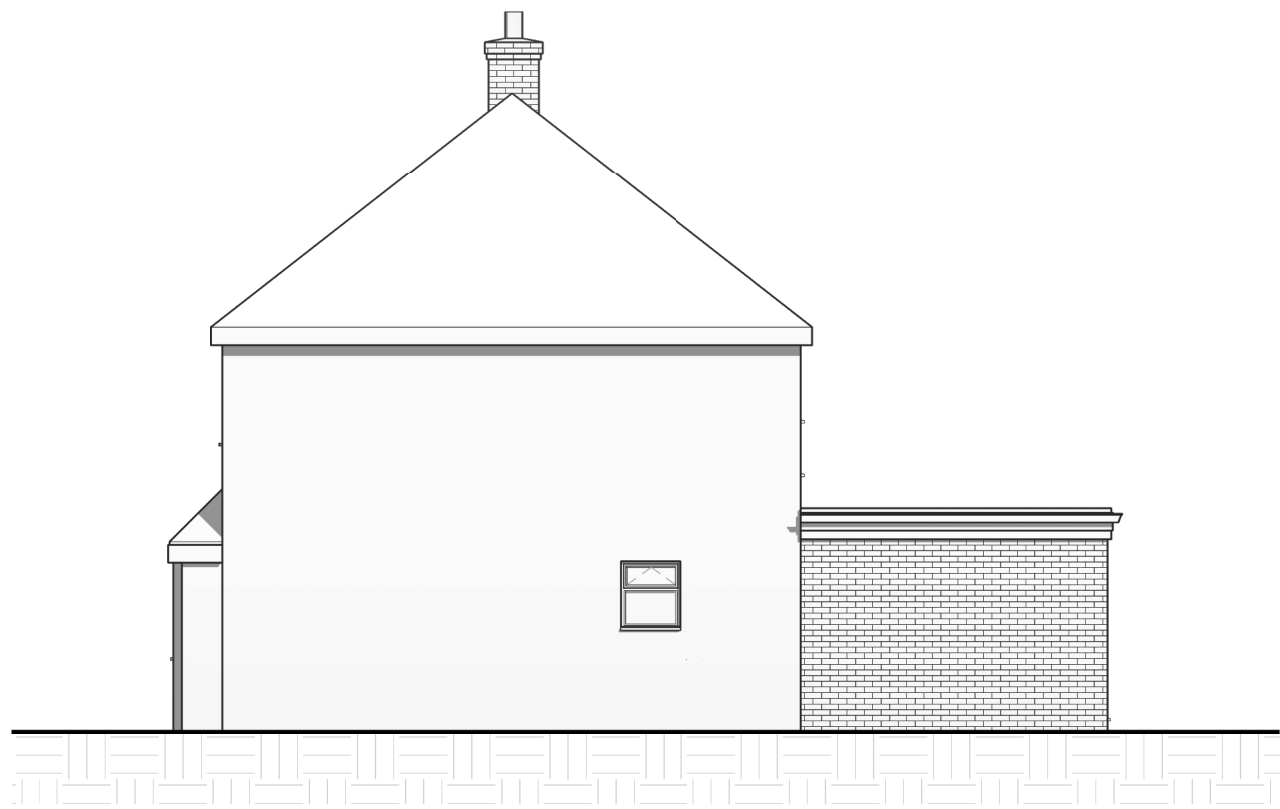


Side Proposed  
1 : 100




Rear Proposed  
1 : 100

MATERIALS


- Existing pebble dask to be coated with white render
- Rear extension - Brickwork to match existing
- Windows - White to match existing

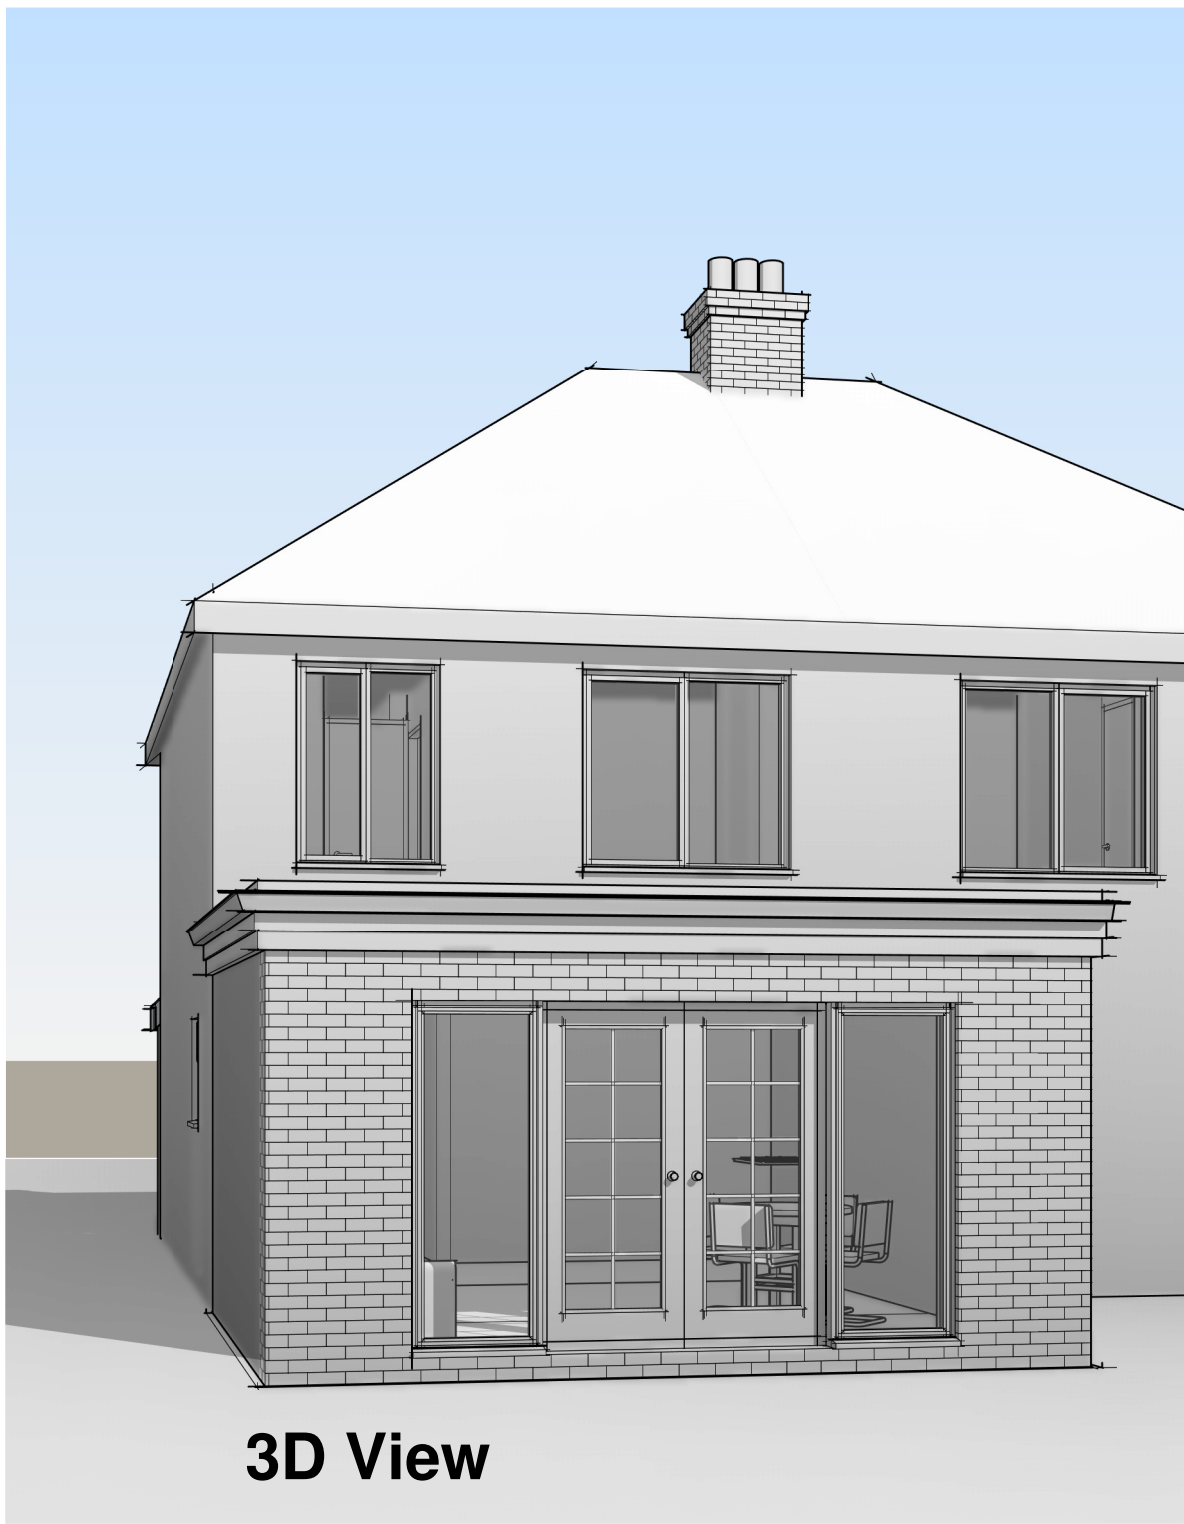


3D View

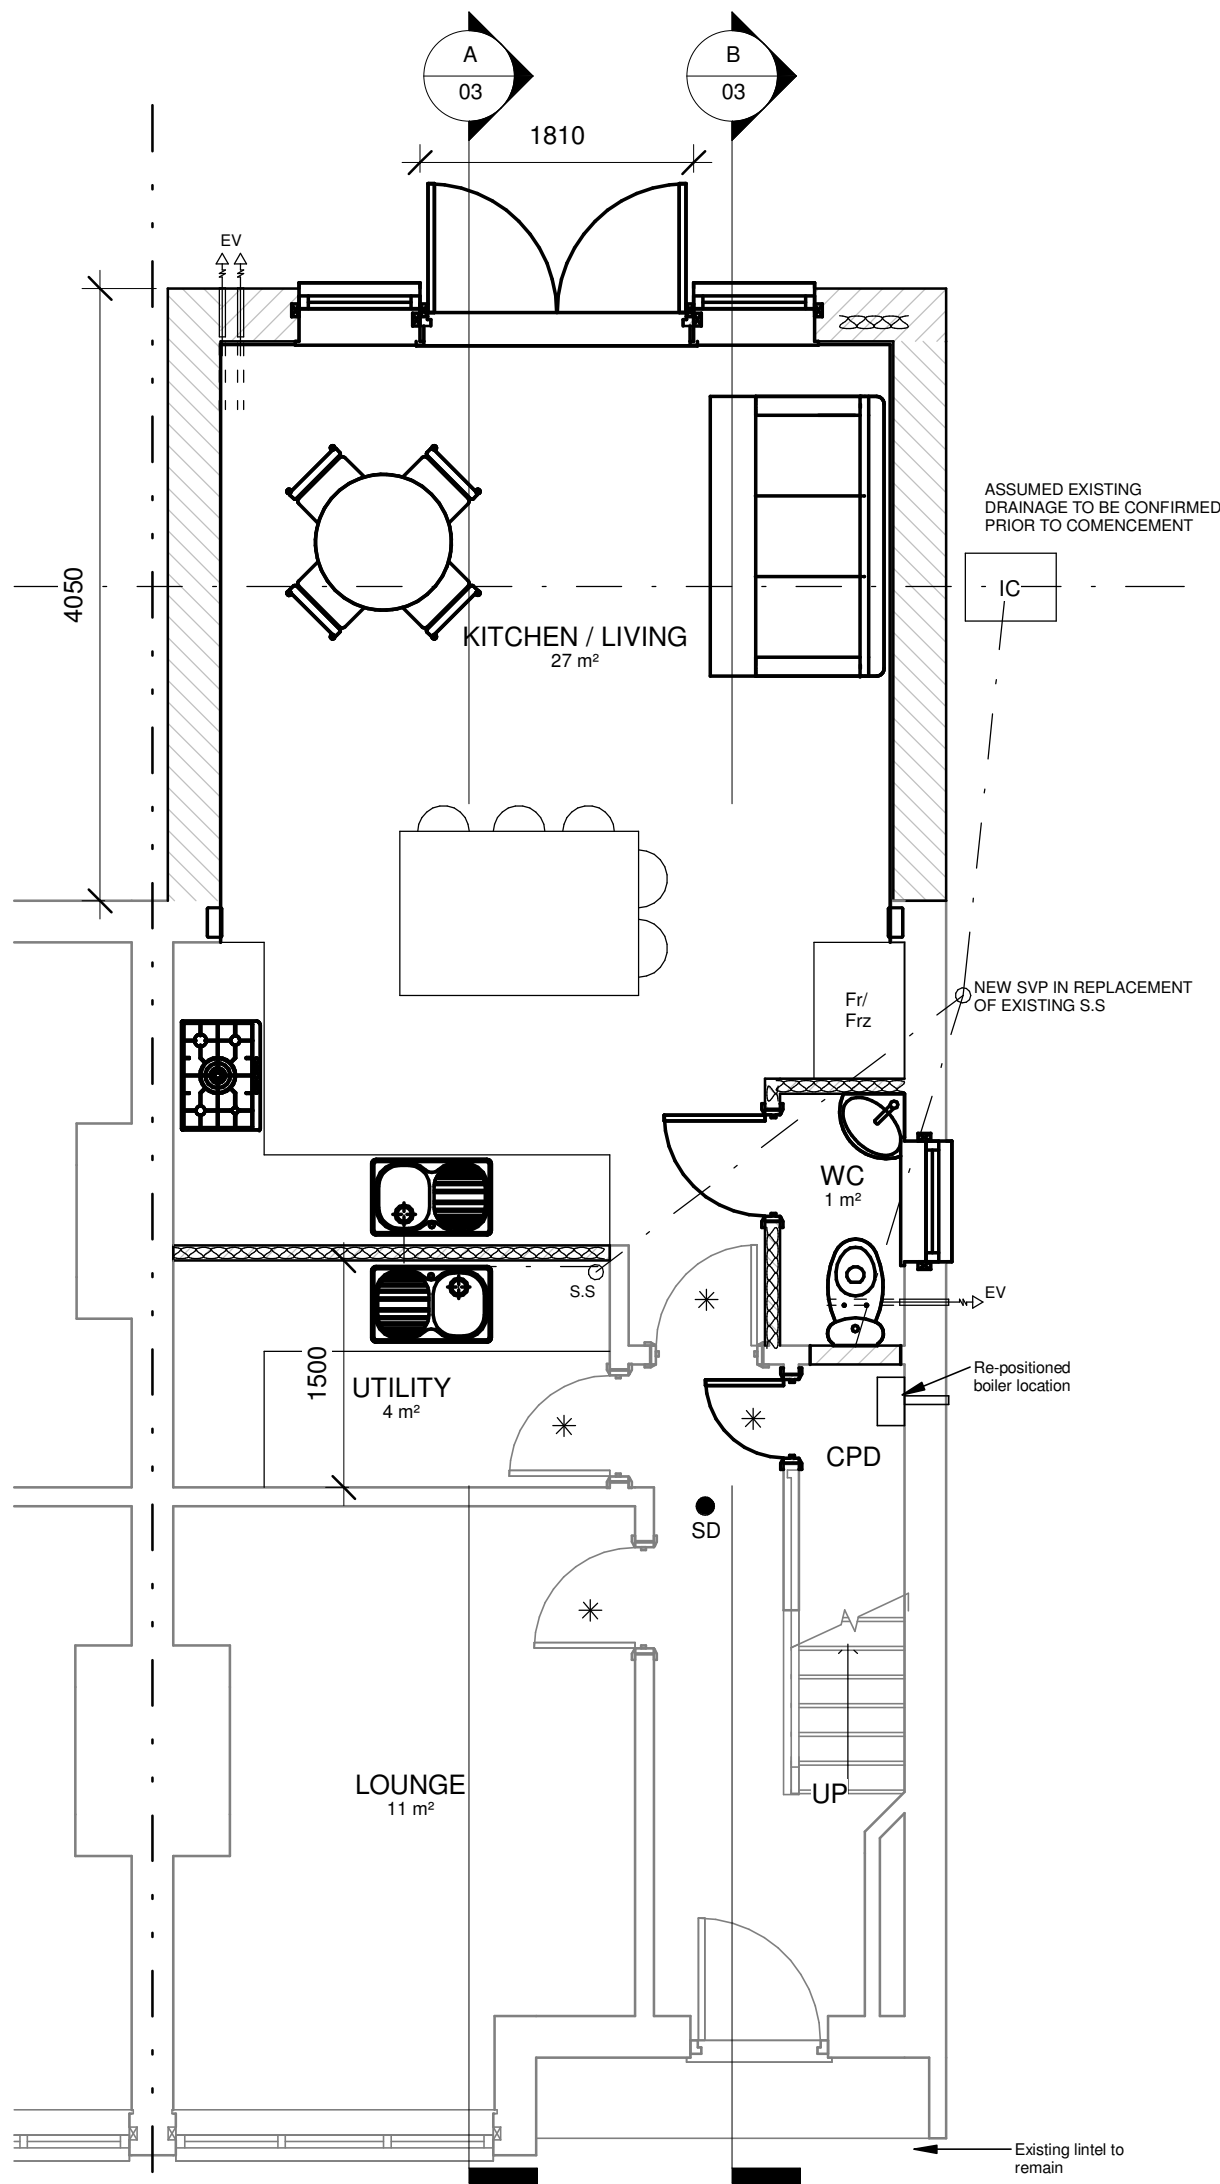

Ground Floor Proposed  
1 : 50

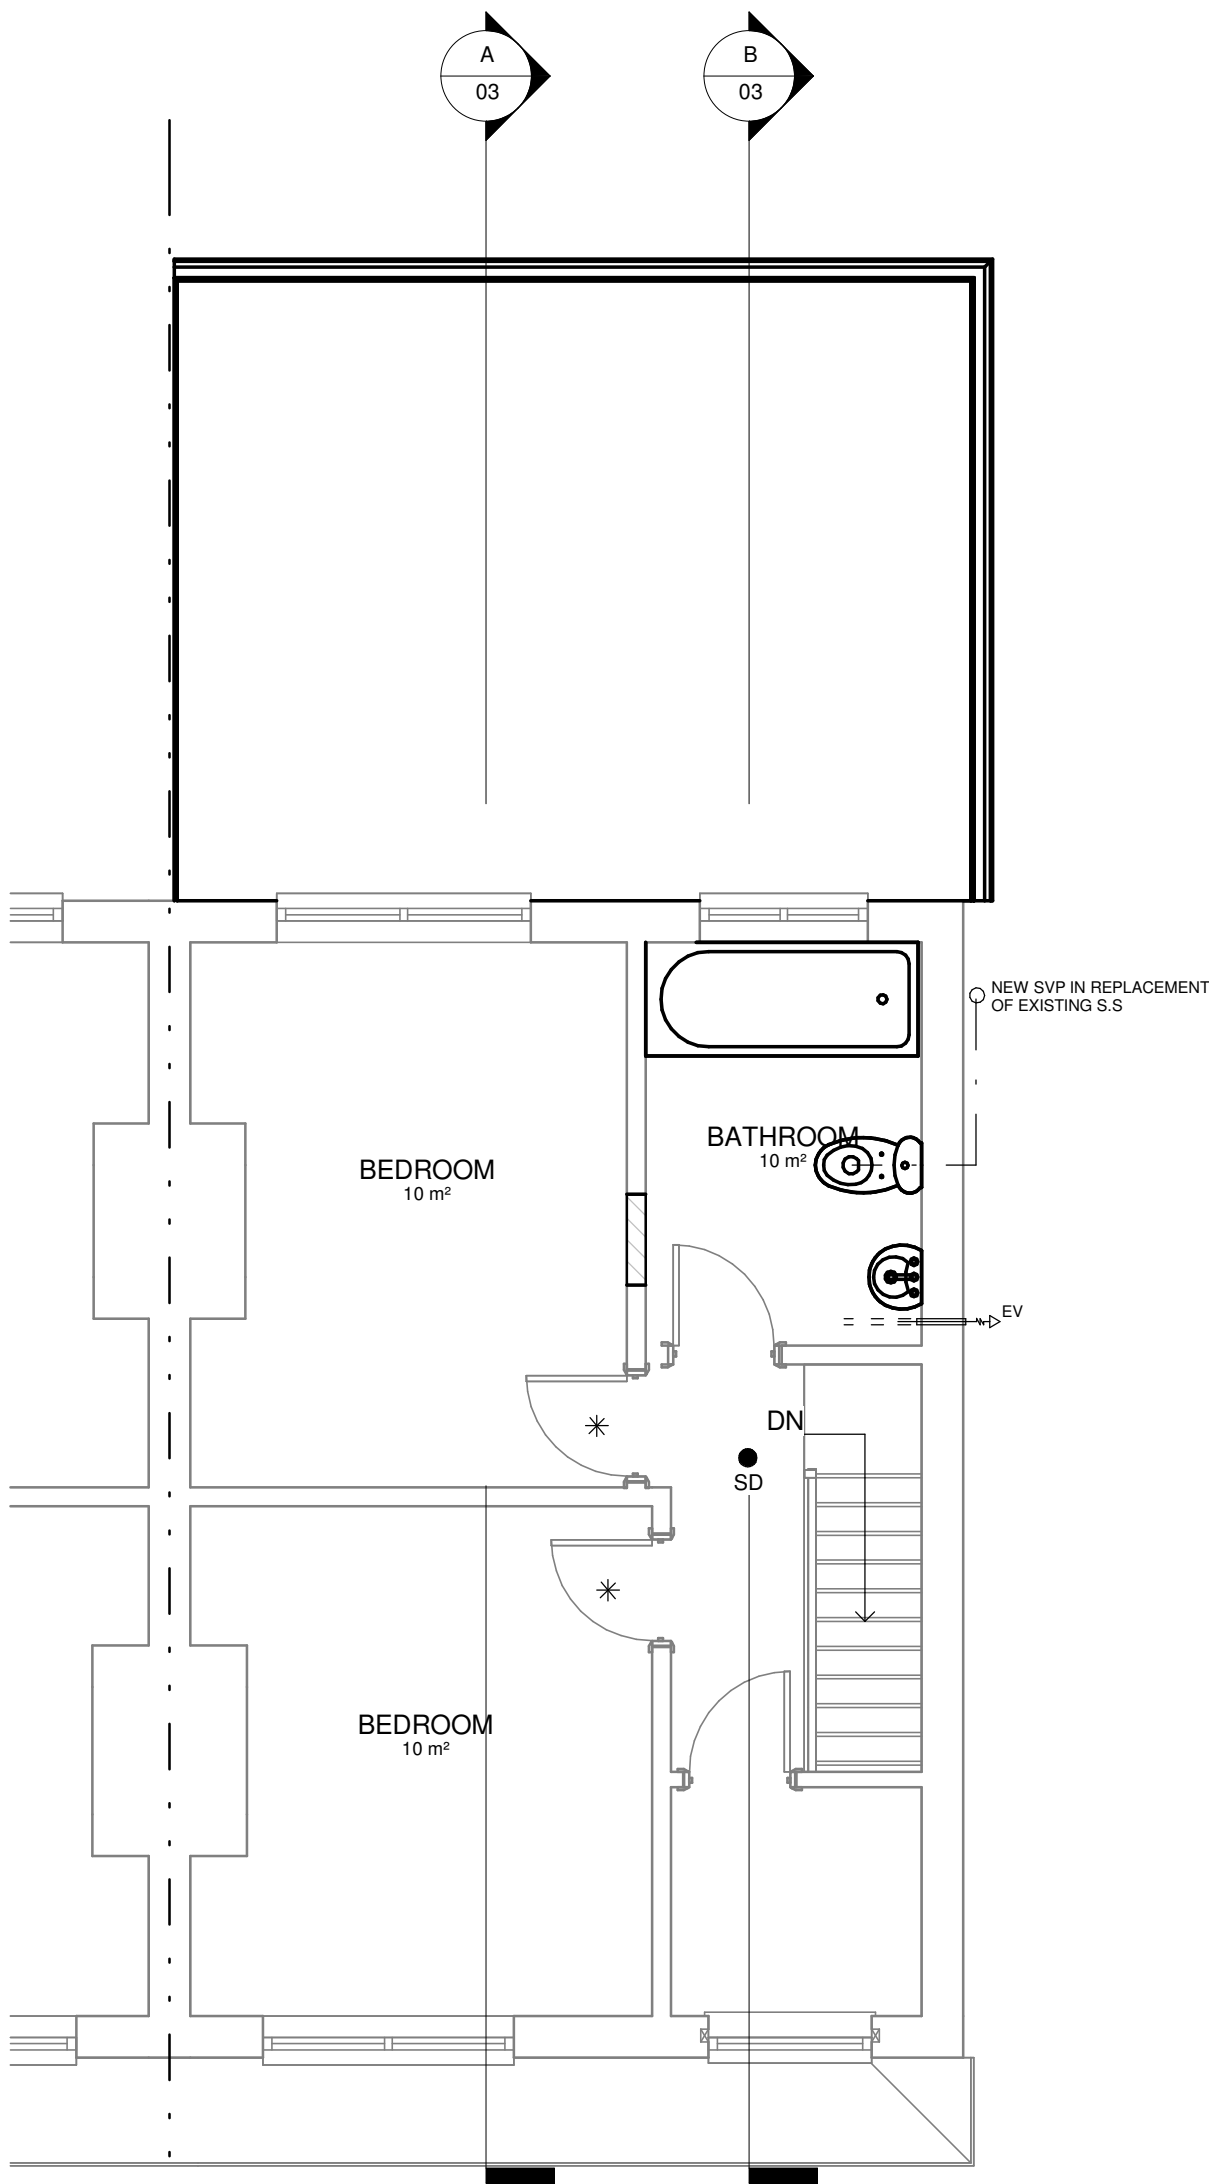

First Floor Proposed  
1 : 50

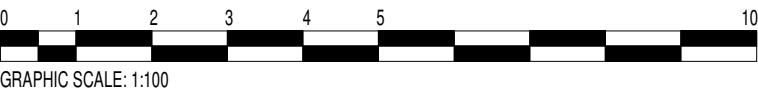

This drawing and the information provided is the property of Applecore PDM Ltd and shall not be copied whole, in part, or used for any other purpose without written permission from the company.

Principle Contractor is to ensure all materials and workmanship complies with Regulation 7 of the Building Regulations whether or not specifically stated on these drawings. It is the Principle Contractors' duty to ensure all works on site are approved by an appointed Building Control body.

Principle Contractor is to ensure dimensions are taken on site before procurement of any materials/work proceeding. Structural members are not to be ordered scaling from this drawing.

Principle Contractor to ensure full compliance with the amended CDM Regulations (2015) if the project requires.

This drawing, unless noted, does not represent compliance with the Party Wall Act 1996 and if required, all agreements are to be in place before works commence.

It is the Principle Contractors' responsibility to ensure Planning/Building Control approvals are in place prior to works commencing. Should works commence prior to relevant approvals Applecore PDM Ltd accept no responsibility.

Do not scale from this drawing except for the purpose of Local Authority Planning department

| Rev.   | Date         | Description     |
|---|--------------|-----------------|
| <div><p><b>APPLECORE</b><br/>PLAN · DESIGN · MANAGE</p><p><b>Fareham</b><br/>21 Middle Road<br/>Park Gate<br/>SO31 7GH<br/>Tel: (01329) 888 322</p></div> |              |                 |
| Client<br><b>Mr Robinson &amp; Miss White</b>   |              |                 |
| Job Title<br><br><b>25 Yorke Way, Hamble</b>   |              |                 |
| Drawing Title<br><br><b>Proposed Plans and Elevations Planning</b>   |              |                 |
| Scale   | As indicated | Sheet <b>A1</b> |
| Date   | JUNE 23      | Drawn by MD     |
| Drg. No.<br><b>PG.8012 · 23 · 05</b>   |              | Rev.            |