
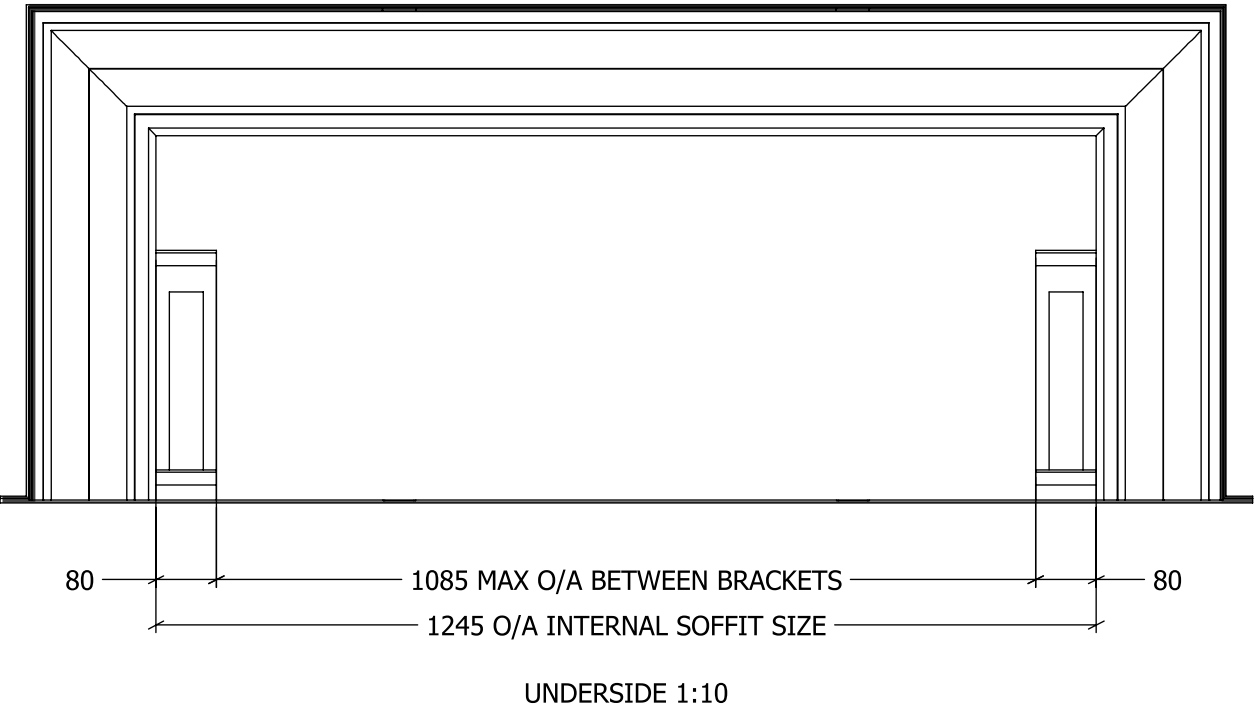
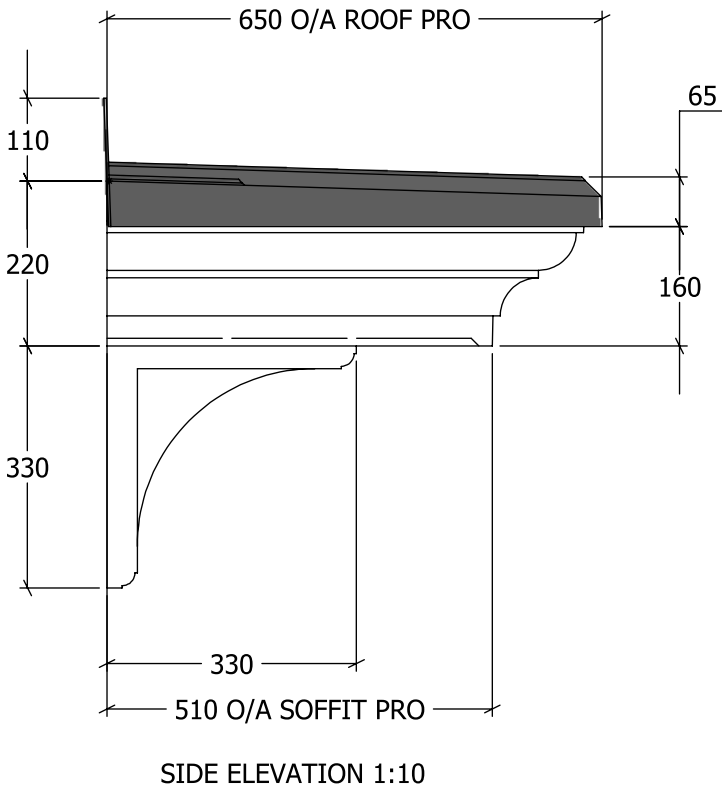


TO BE INSTALLED IN ACCORDANCE WITH IG ELEMENTS FITTING INSTRUCTIONS
FIXING KITS SUPPLIED BY IG ELEMENTS

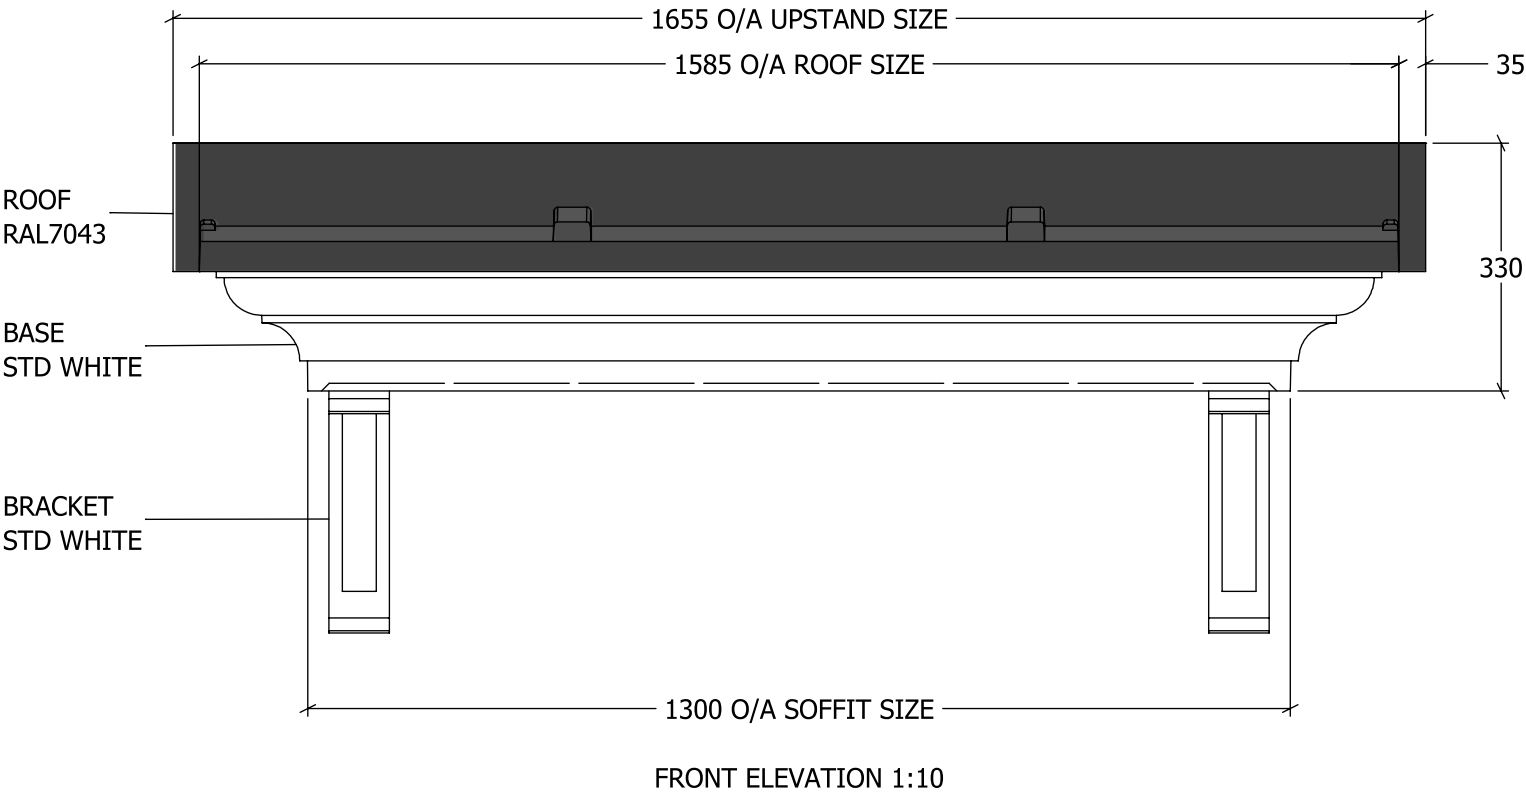

FIX BASE TO STRUCTURE THROUGH INTERNAL
STEEL BRACKETS SUPPLIED BY IG ELEMENTS AS
PER INSTALLATION GUIDE

CANOPY BASE AND ROOF SUPPLIED SEPARATE
TO BE FIXED BY OTHERS USING FIXINGS
SUPPLIED BY IG ELEMENTS ONCE CANOPY FITTED

FIX ROOF BACK TO STRUCTURE
THROUGH UPSTAND AS PER
INSTALLATION GUIDE

CORBEL BRACKET SUPPLIED LOOSE TO BE
FIXED BY OTHERS IN REQUIRED POSITION



SWAINS PARK
PARK ROAD
OVERSEAL
DERBYSHIRE
DE12 6JS

APPROVAL

- ☐ DESIGN APPROVED
- ☐ DESIGN APPROVED AS NOTED
- ☐ REVISE AND RESUBMIT AS NOTED

SIGNED: _____

DATE: _____

HT 2303

1021, 1022, 1025, 1026,
1027, 1035, 1037, 1038,
1039

HT350

1013, 1014, 1018, 1019

IG-ELEMENTS

TITLE:FLAT DOOR CANOPY

650x1300 LEAD EFFECT

STIRLINGSHIRE & CORBELS

UNIT TYPE:STANDARD

PROJECT:IG ELEMENTS

STANDARD PRODUCTS

	INITIAL	DATE	
DRAWN	C.S	18/05/2023	REV

Dwg No:231115-0001-i B