

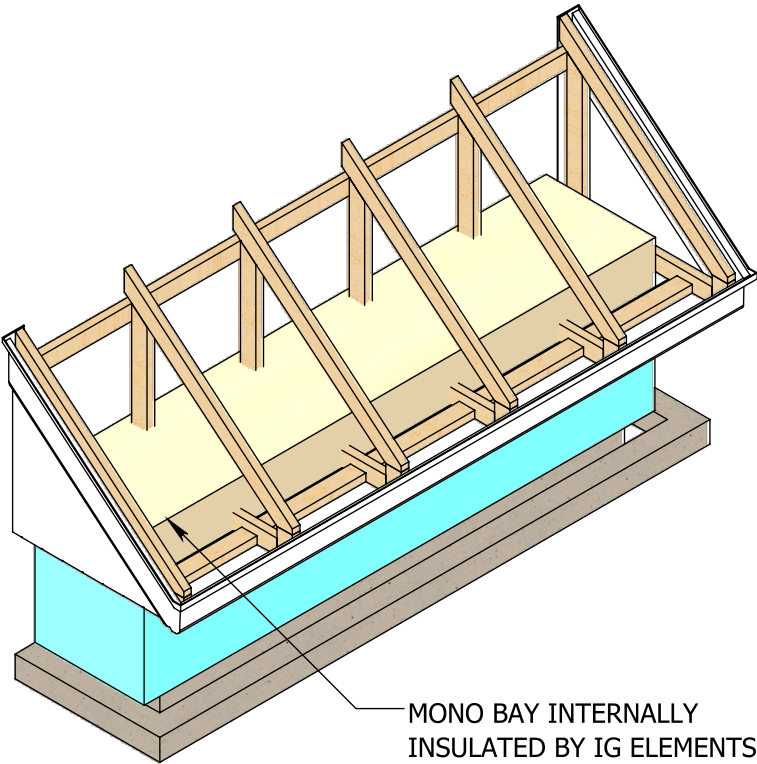
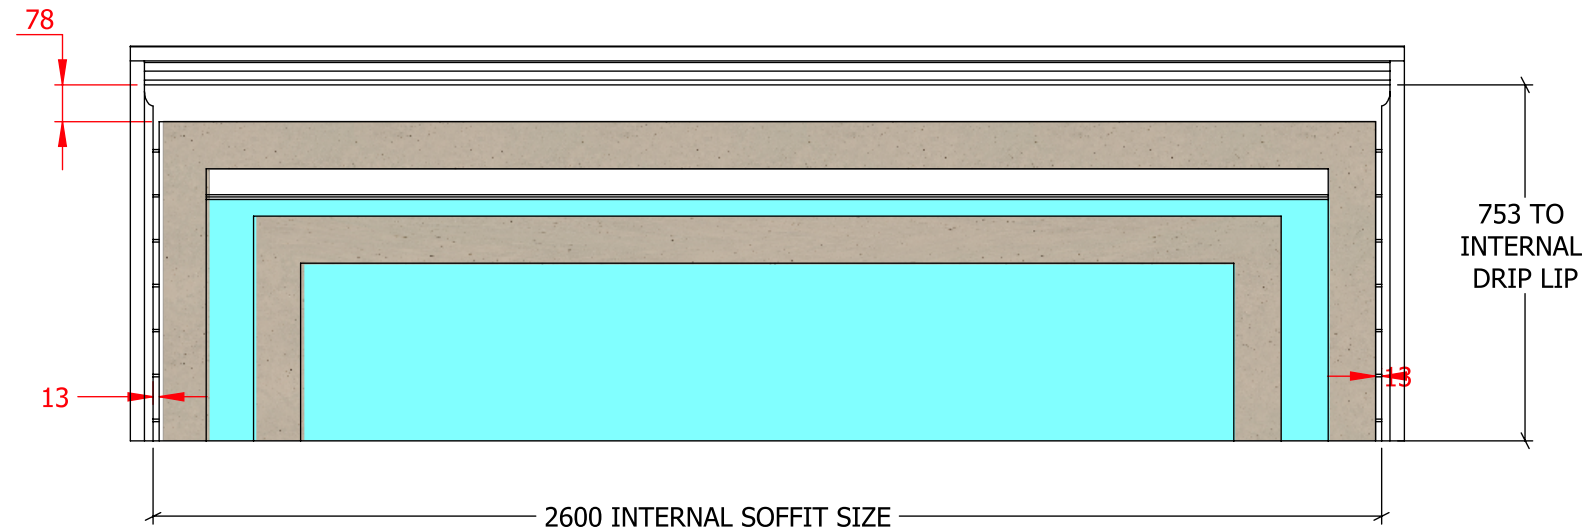


TO BE INSTALLED IN ACCORDANCE WITH IG ELEMENTS FITTING INSTRUCTIONS

FIXING KITS SUPPLIED BY IG ELEMENTS

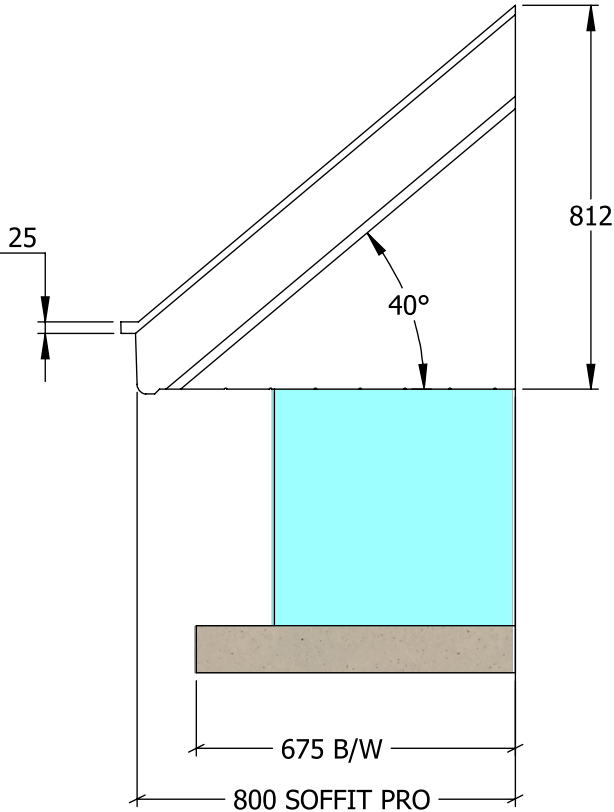

MONO BAY INTERNALLY
INSULATED BY IG ELEMENTS
TO ACHIEVE U VALUE OF 0.16

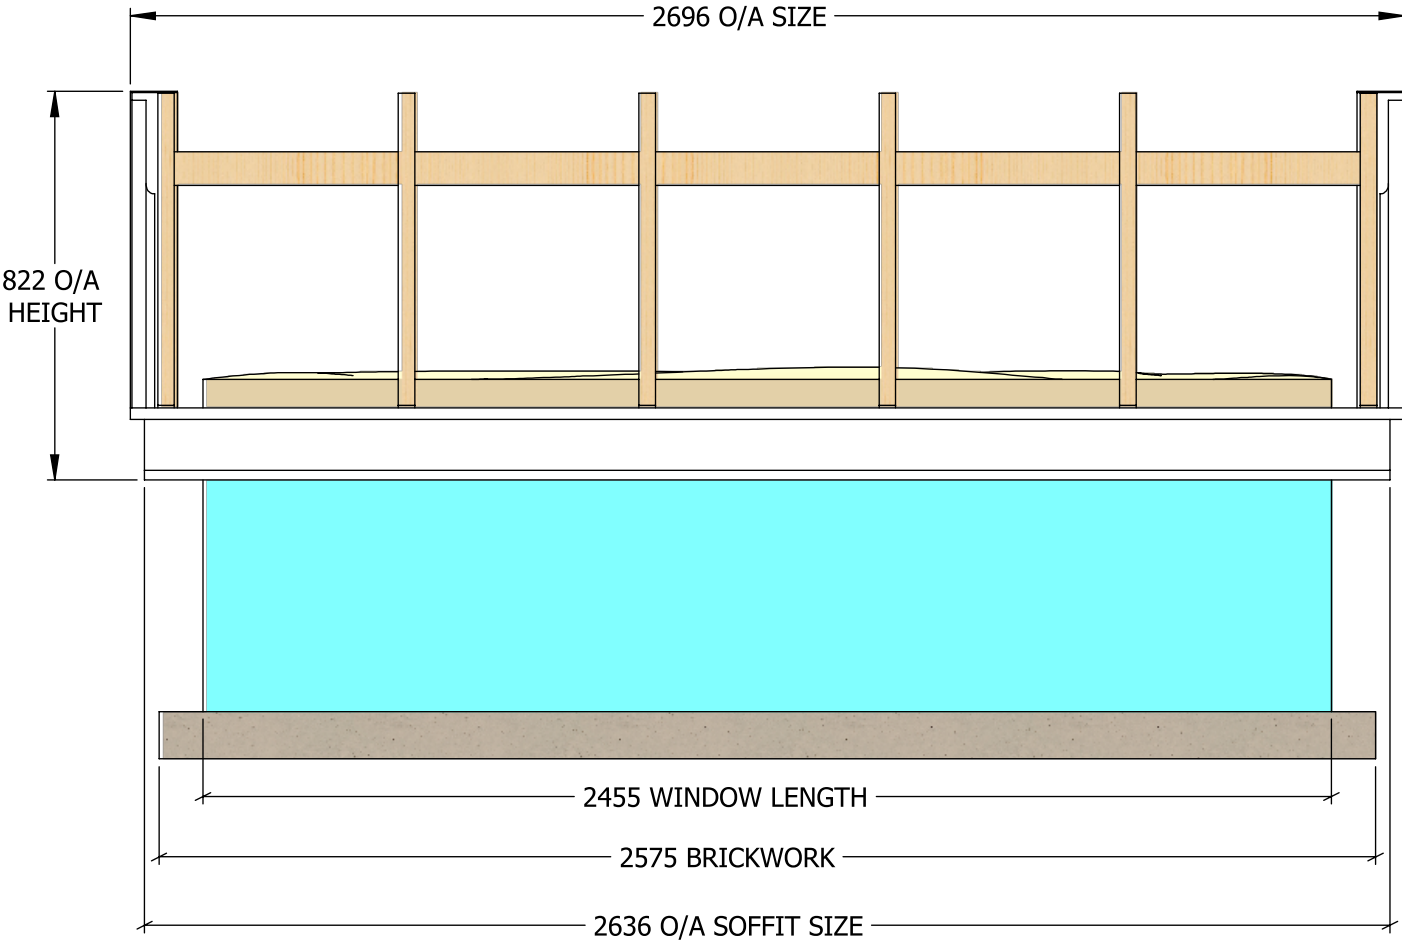

SWAINS PARK
PARK ROAD
OVERSEAL
DERBYSHIRE
DE12 6JS

APPROVAL

- ☐ DESIGN APPROVED
- ☐ DESIGN APPROVED AS NOTED
- ☐ REVISE AND RESUBMIT AS NOTED

SIGNED: _____

DATE: _____

HT305i
1010, 1023, 1024,
1034, 1040

HT309i
1020

IG-ELEMENTS

TITLE: PITCHED BAY 40°

2500x800

DEVON READY TO TILE

UNIT TYPE:STD

PROJECT:VISTRY

BOORLEY GREEN

	INITIAL	DATE	
DRAWN	C.S	18/05/2023	rev
Dwg No:NEW DRAWING-i			B