



TO BE INSTALLED IN ACCORDANCE WITH IG ELEMENTS FITTING INSTRUCTIONS

BRICK WORK DIMENSIONS AS SHOWN ON CUSTOMER WORKING DRAWINGS

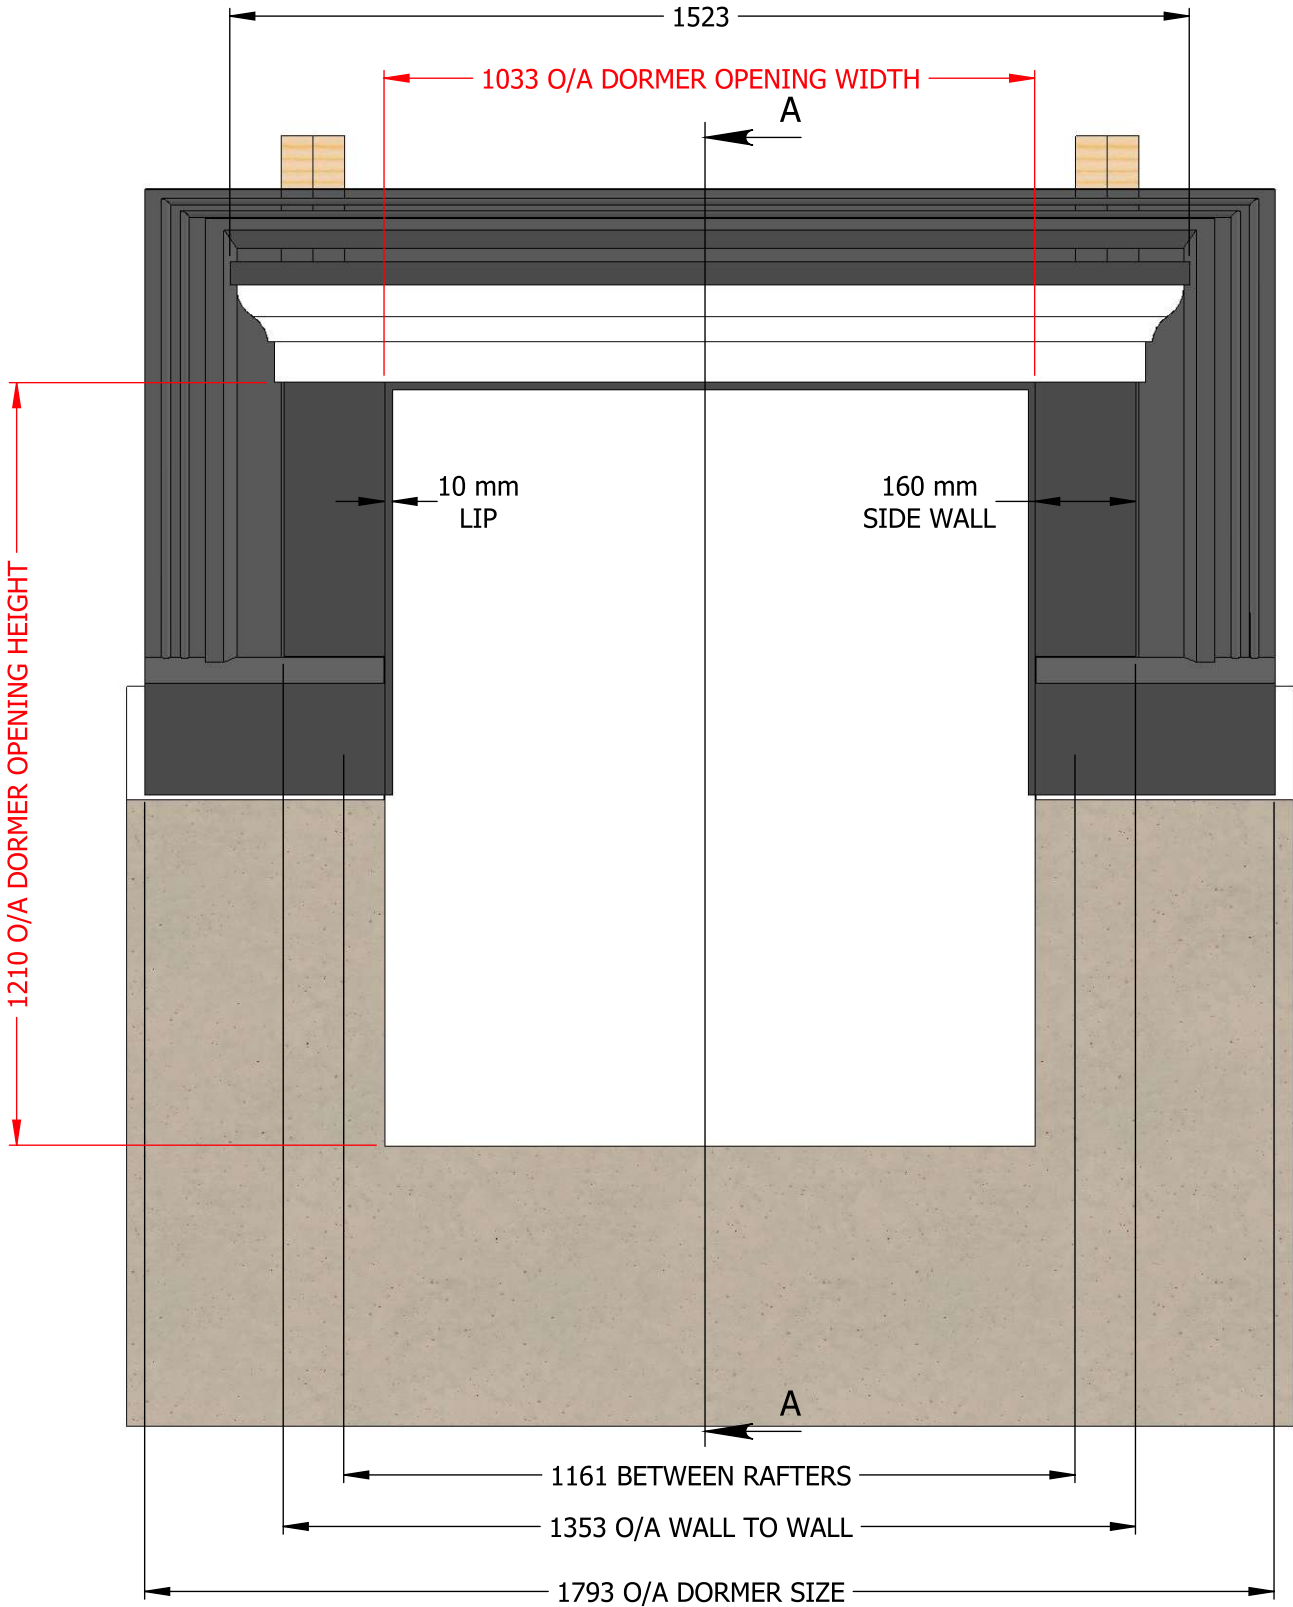

FRONT VIEW (1:12)

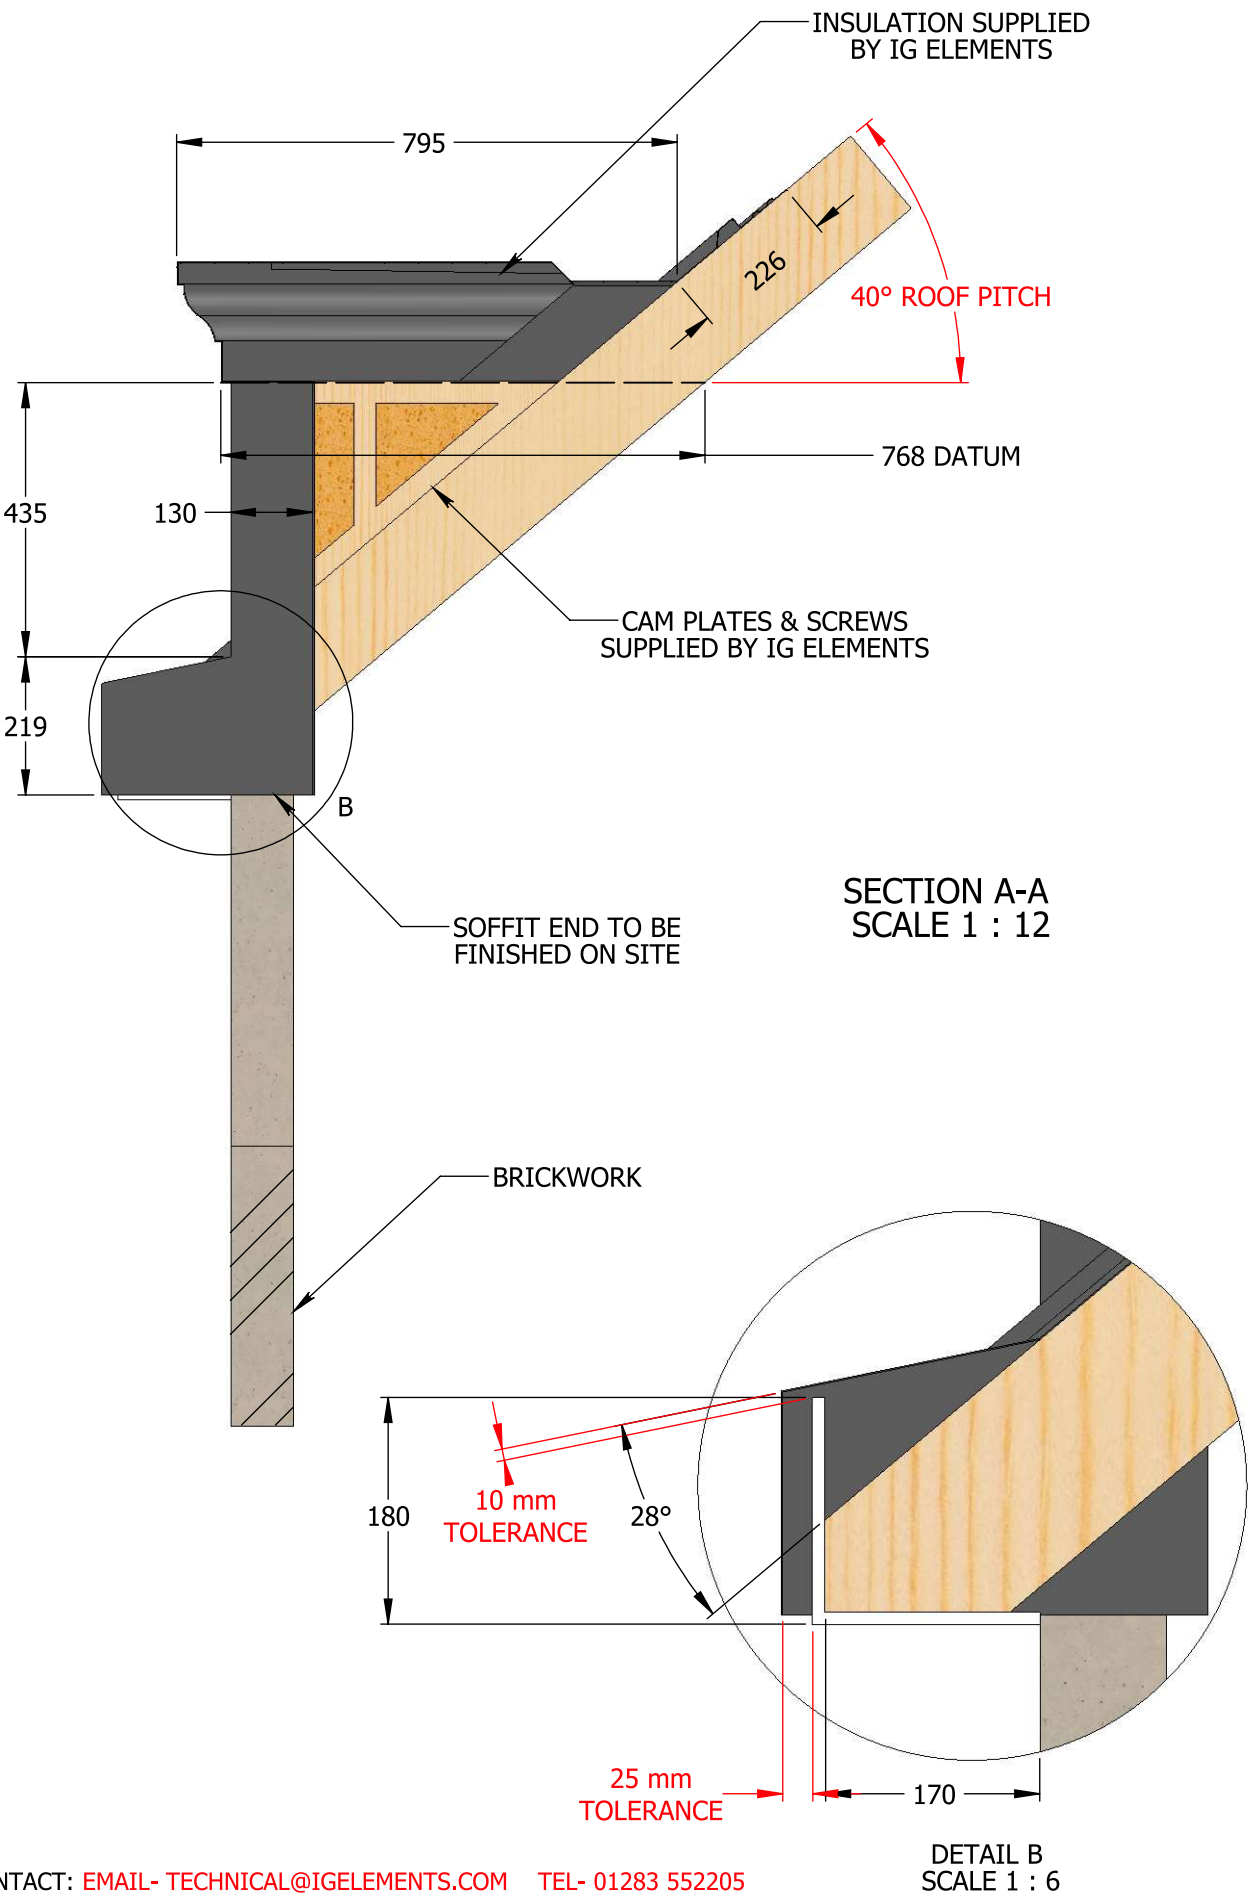

ROOF: RAL7043
FASCIA: STD WHITE
SHELL: RAL7043

IF YOU HAVE ANY QUERIES REGARDING THIS DRAWING PLEASE CONTACT: EMAIL- TECHNICAL@IGELEMENTS.COM TEL- 01283 552205



SWAINS PARK
PARK ROAD
OVERSEAL
DERBYSHIRE
DE12 6JS

APPROVAL

- ☐ DESIGN APPROVED
- ☐ DESIGN APPROVED AS NOTED
- ☐ REVISE AND RESUBMIT AS NOTED

SIGNED: _____

DATE: _____

RETAIL UNITS

1001-1009
Qty x4 across HT

IG-ELEMENTS

TITLE: Flat Eaves Dormer

40° 1033x1210

Suffolk

UNIT TYPE:STD GROUP RANGE

PROJECT:
Vistry Southern
Boorley Green

	INITIAL	DATE	
DRAWN	C.S	24/06/23	rev

Dwg
No:1490216-0396

A