

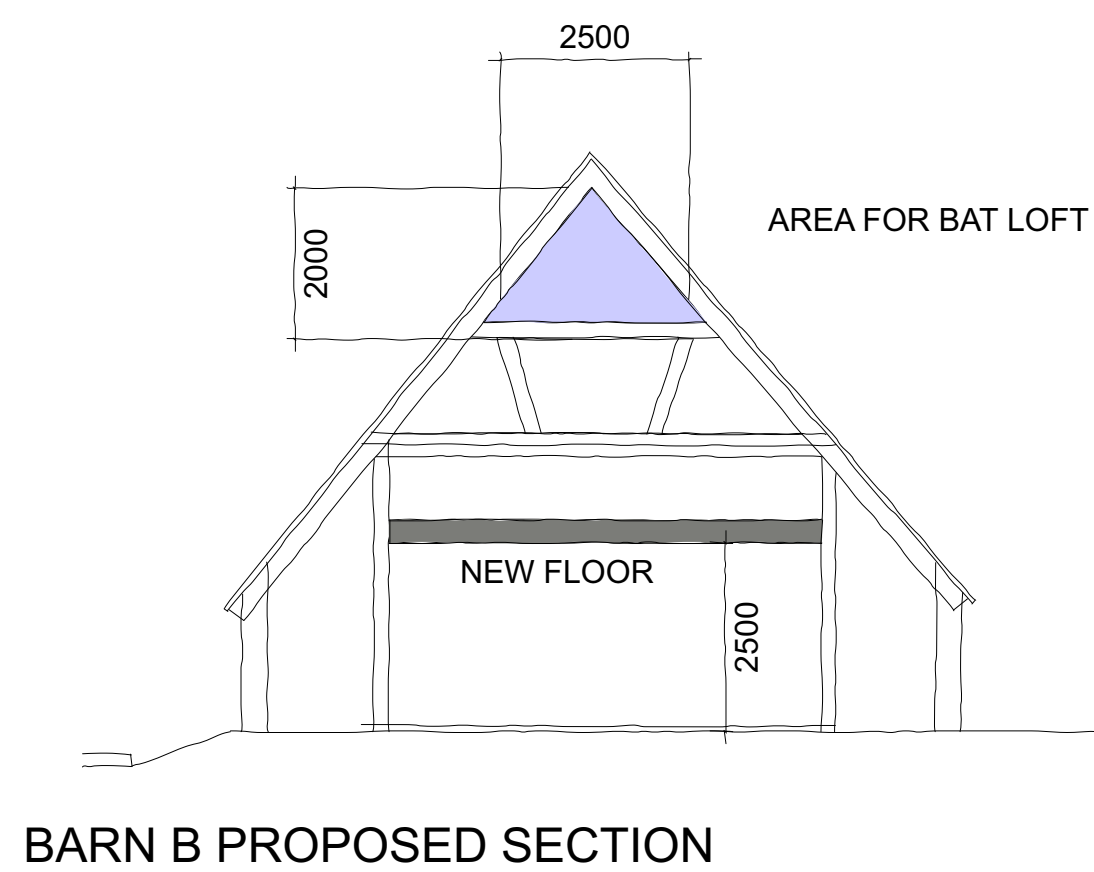
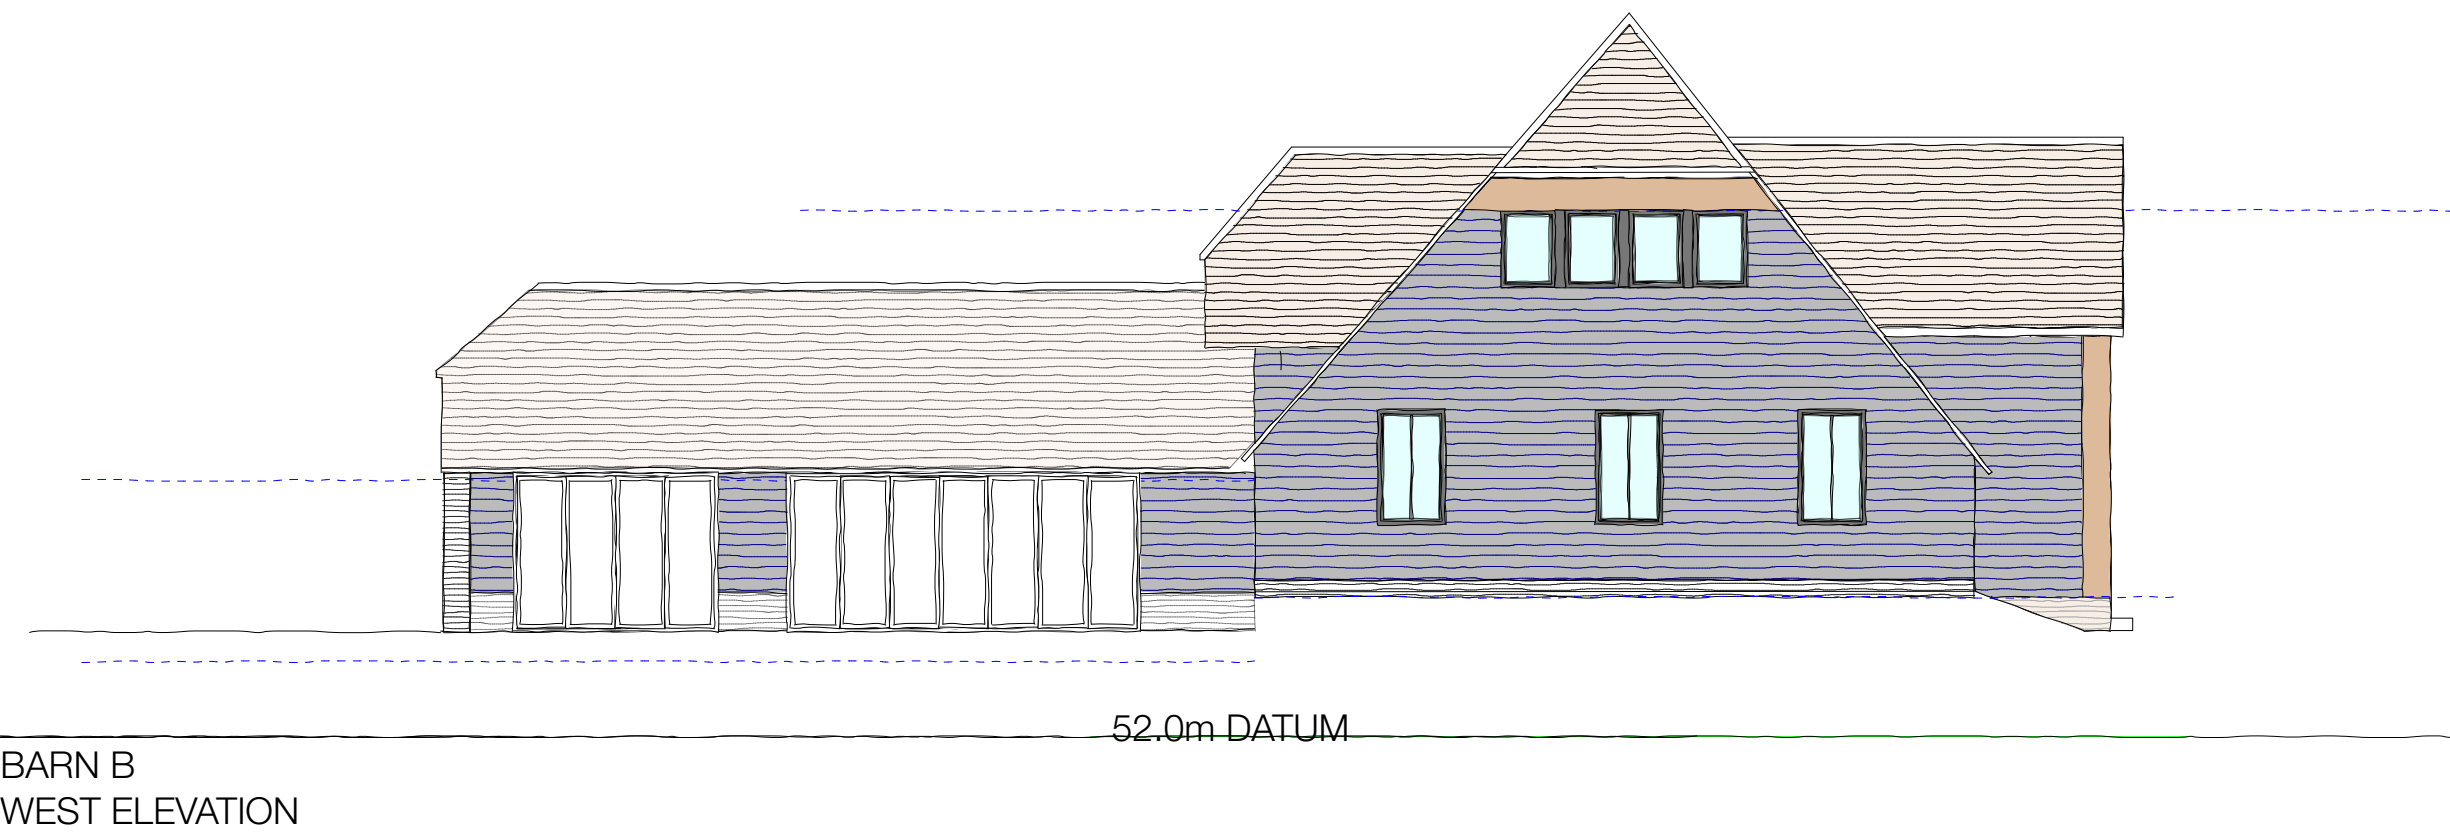


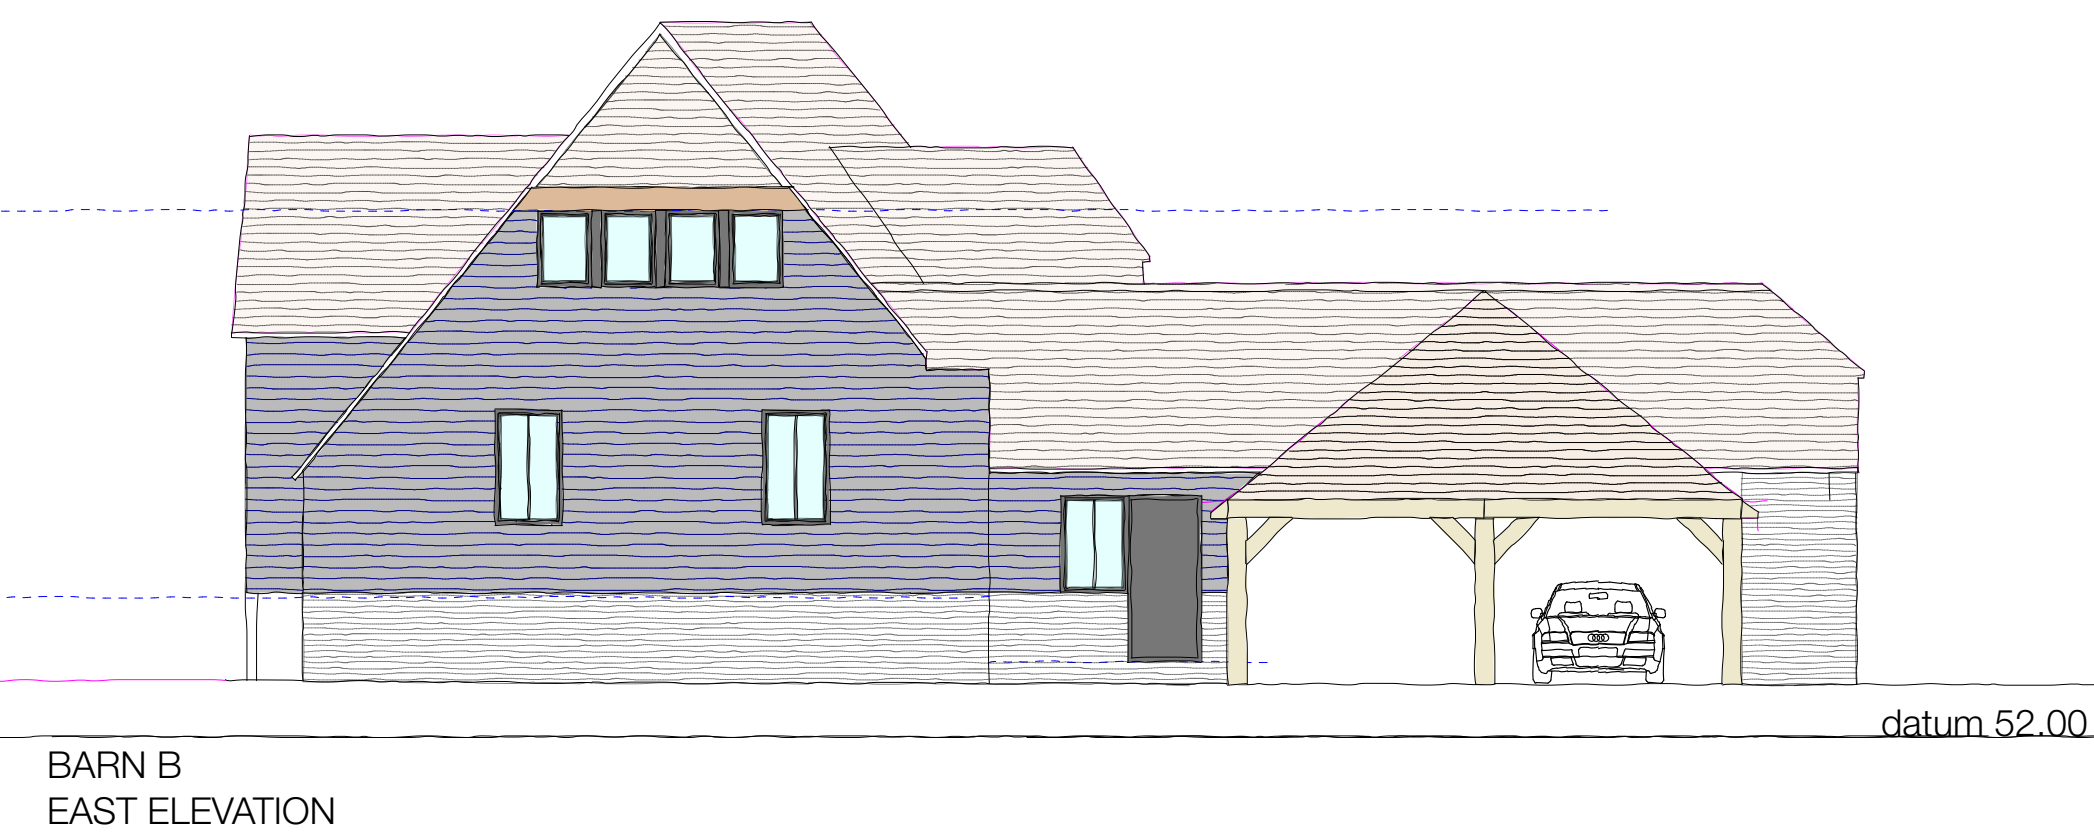

MATERIALS

- Red/Multi Plinth brick
- Clay roof tiles
- Timber cladding
- Windows, Anthracite aluminium

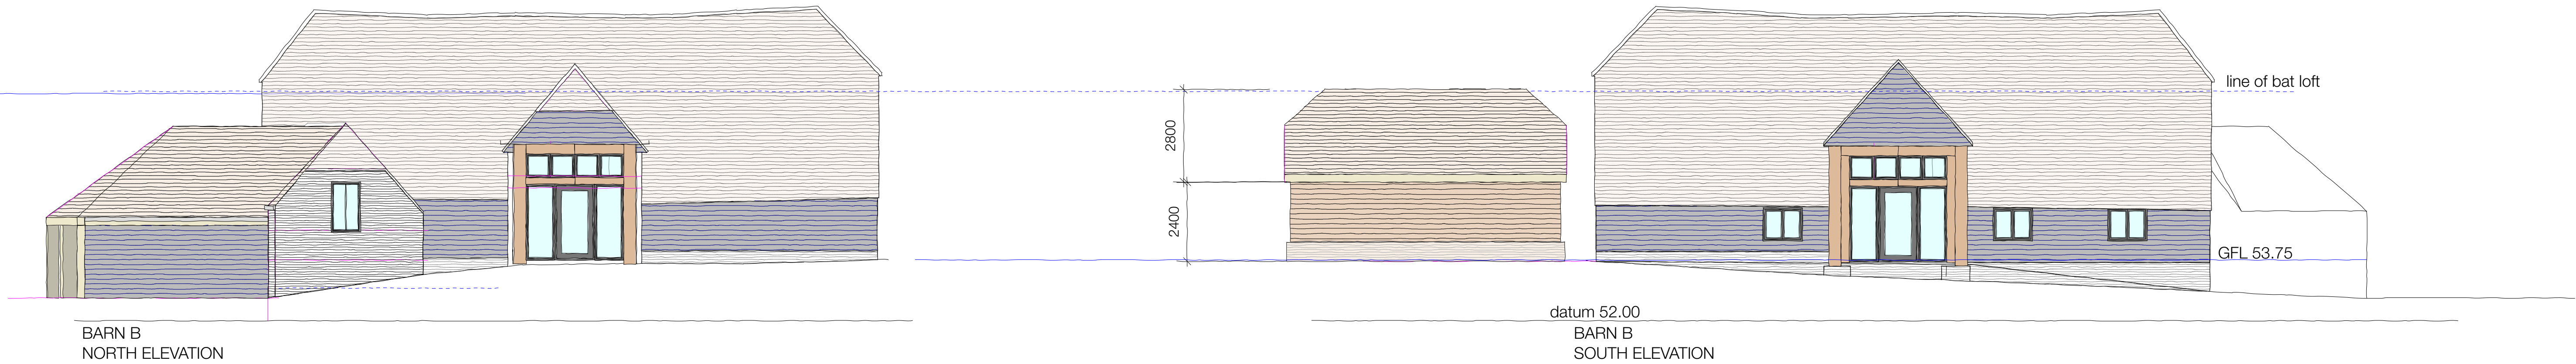

REVISION	DATE	DESCRIPTION	R.M.
A	June 2023	Updated	

HURRELL | ARCHITECTURE

Hurrell Architecture Limited
Alresford

t 01962 736 761
e mail@hurrellarchitecture.co.uk

CLIENT

PROJECT

Mortimers Farm
Mortimers Lane

DRAWING

Barn B
Proposed Elevations

DRAWING NO.
991-D-012

REVISION
A

WORKSTAGE Planning **STATUS**

SCALE @A1 1:100 **SCALE @ A3** 1:200

DATE December 2022 **DRAWN BY**