
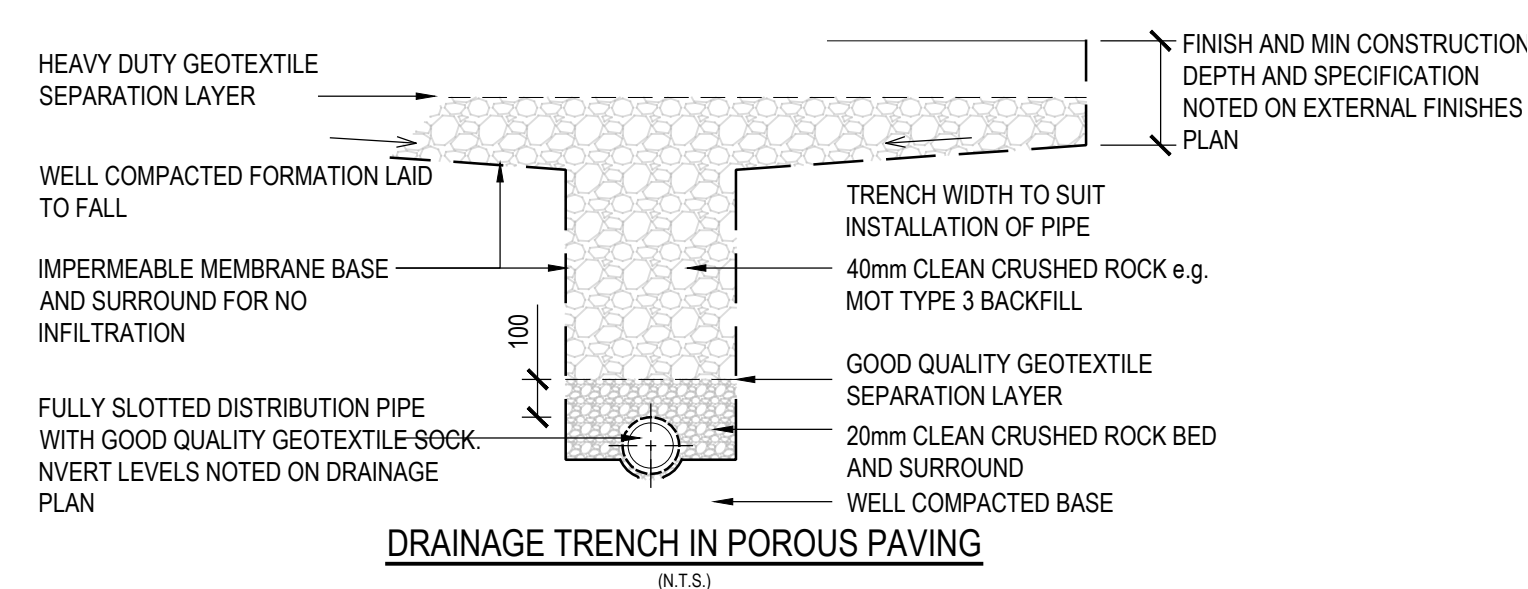
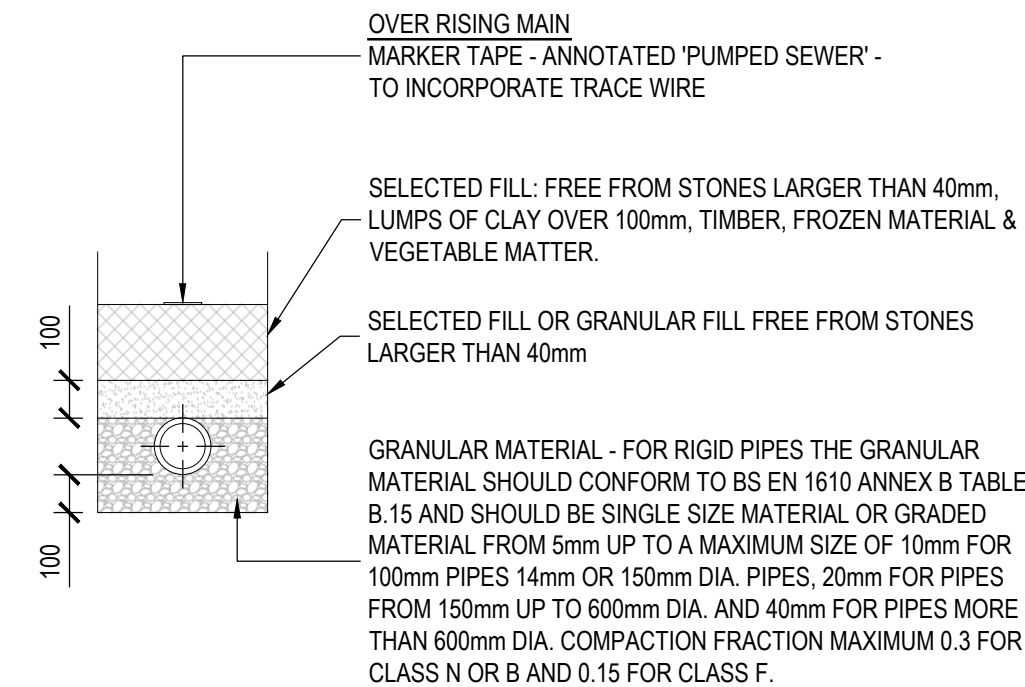
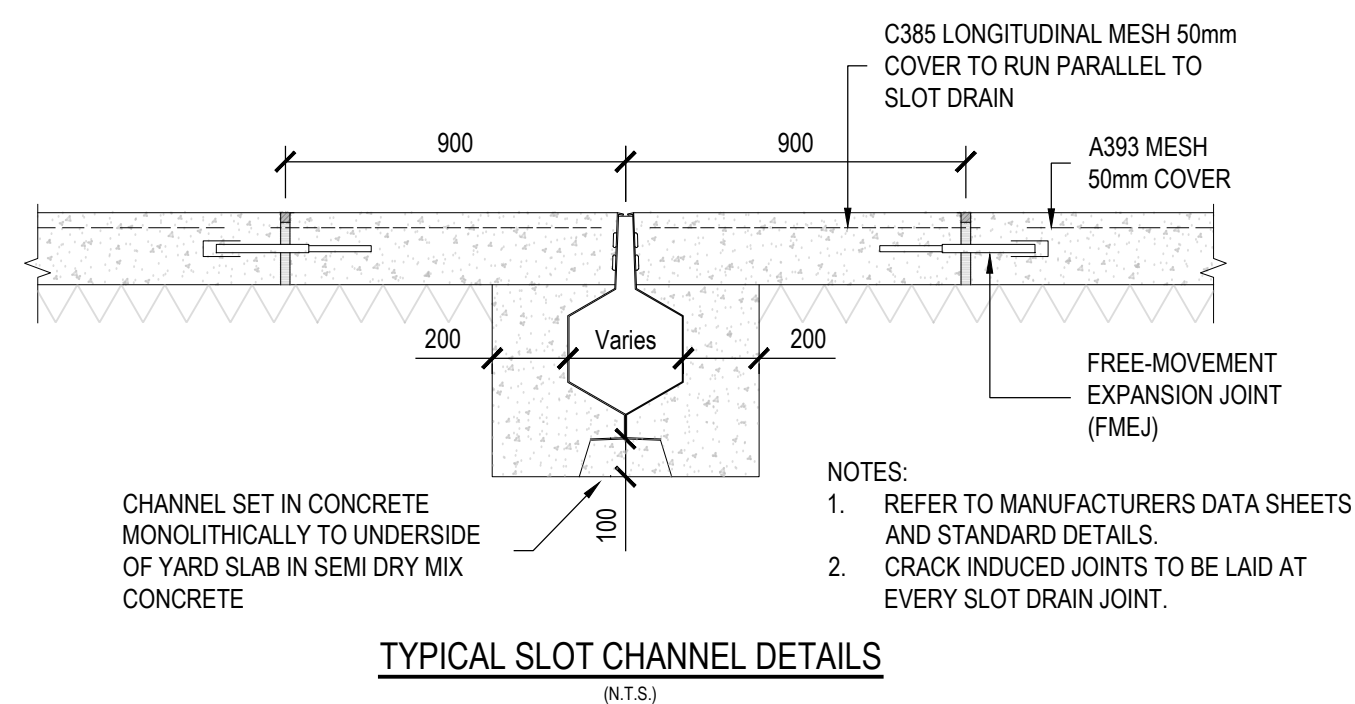
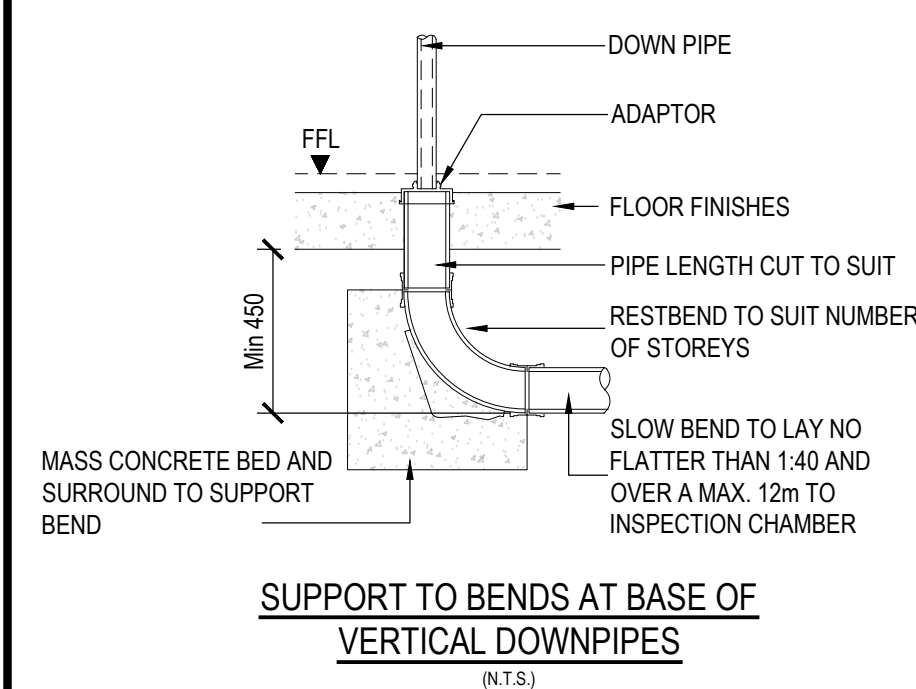
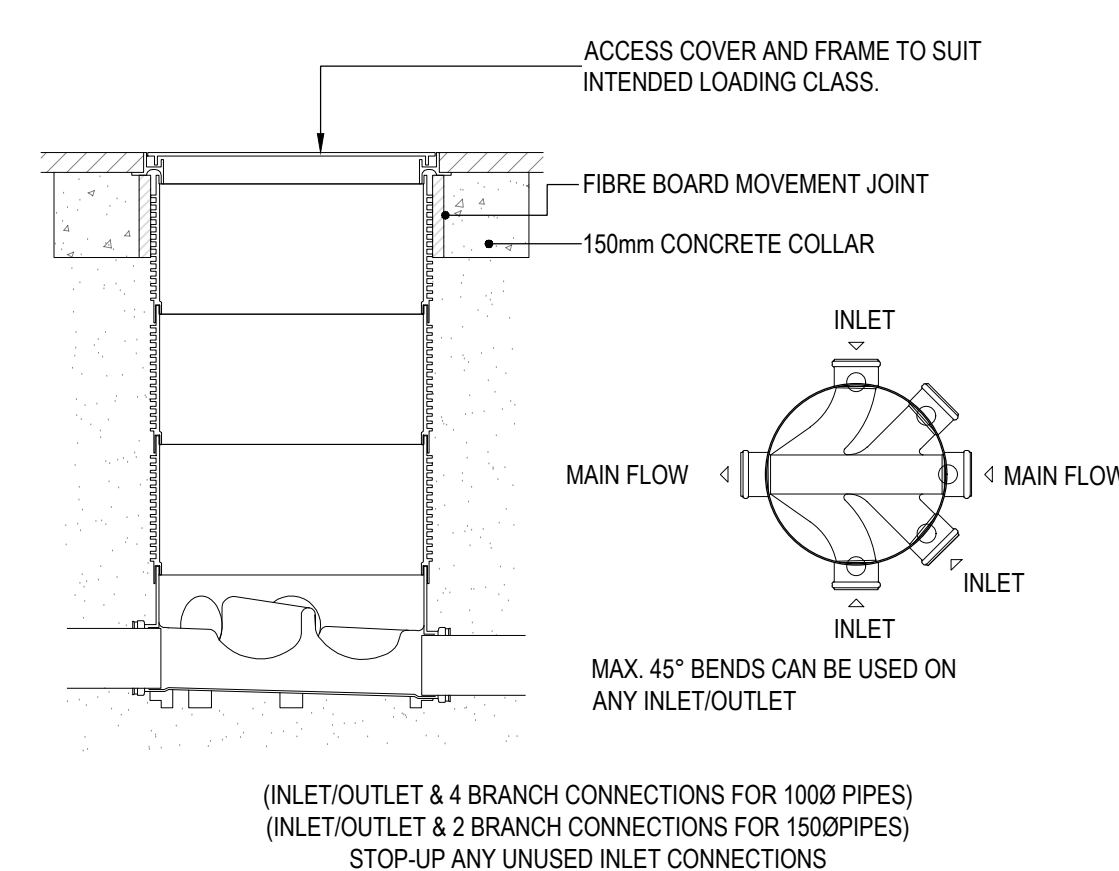
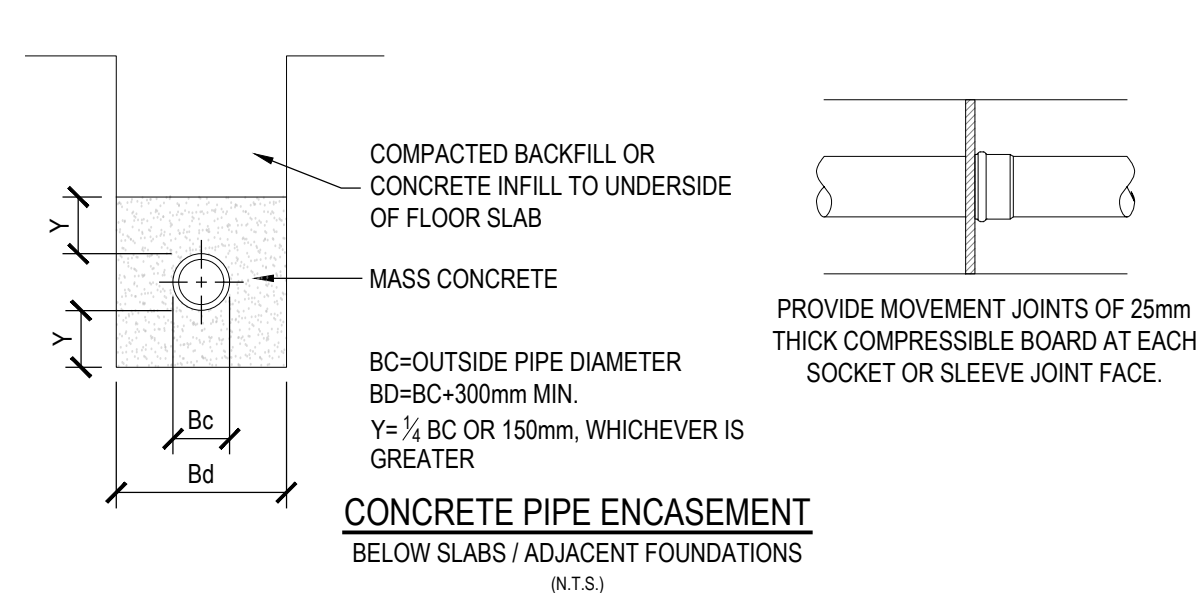
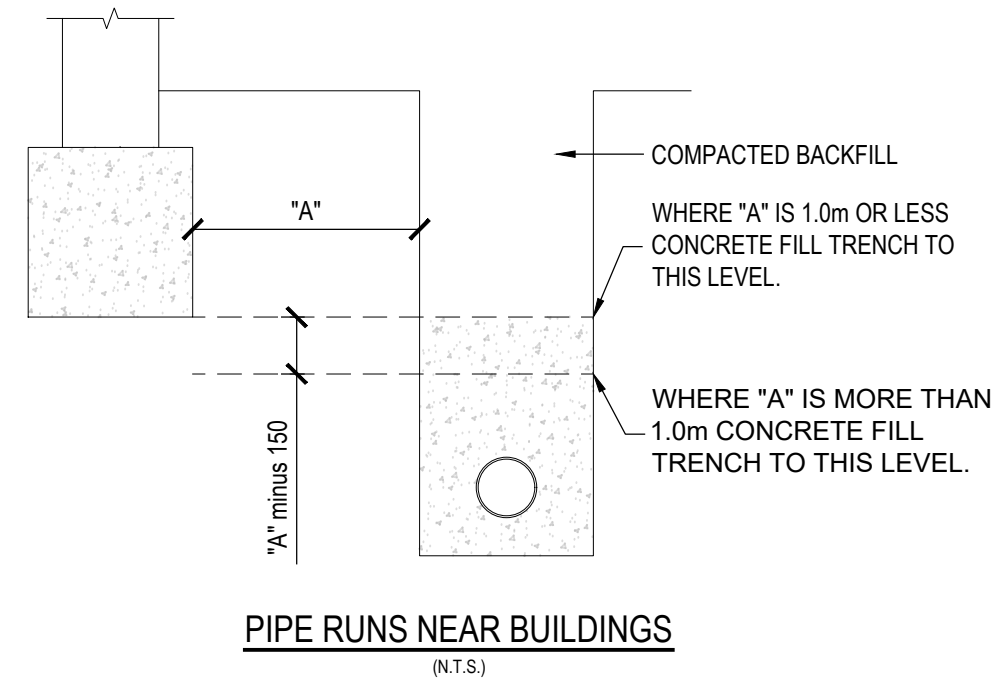
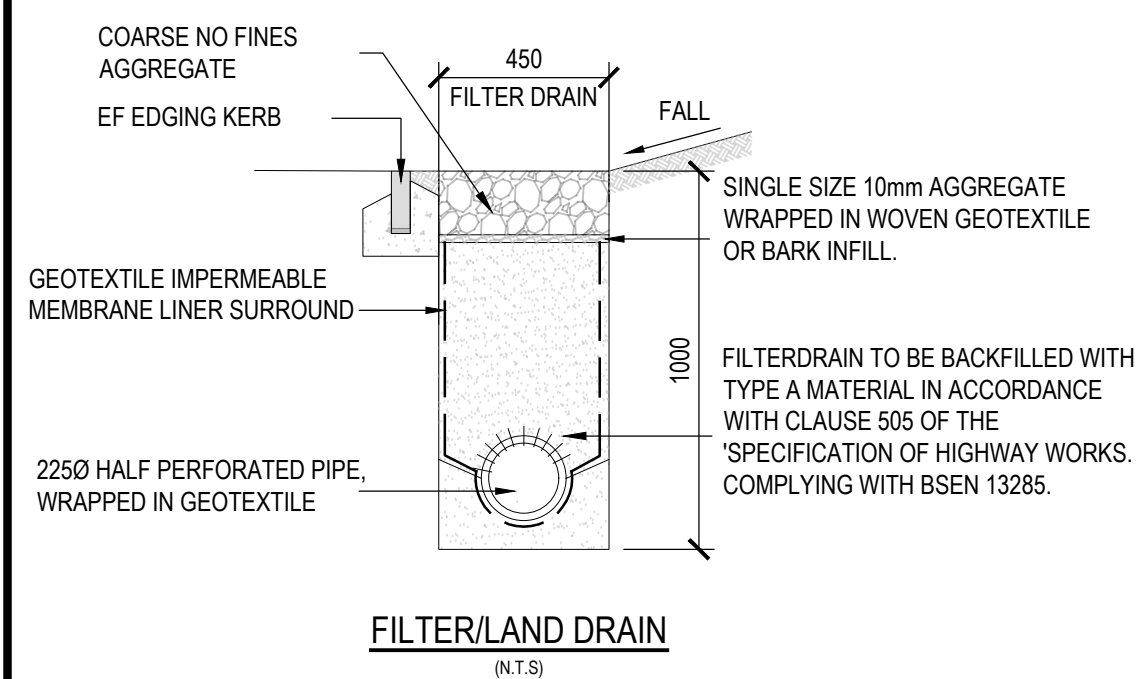
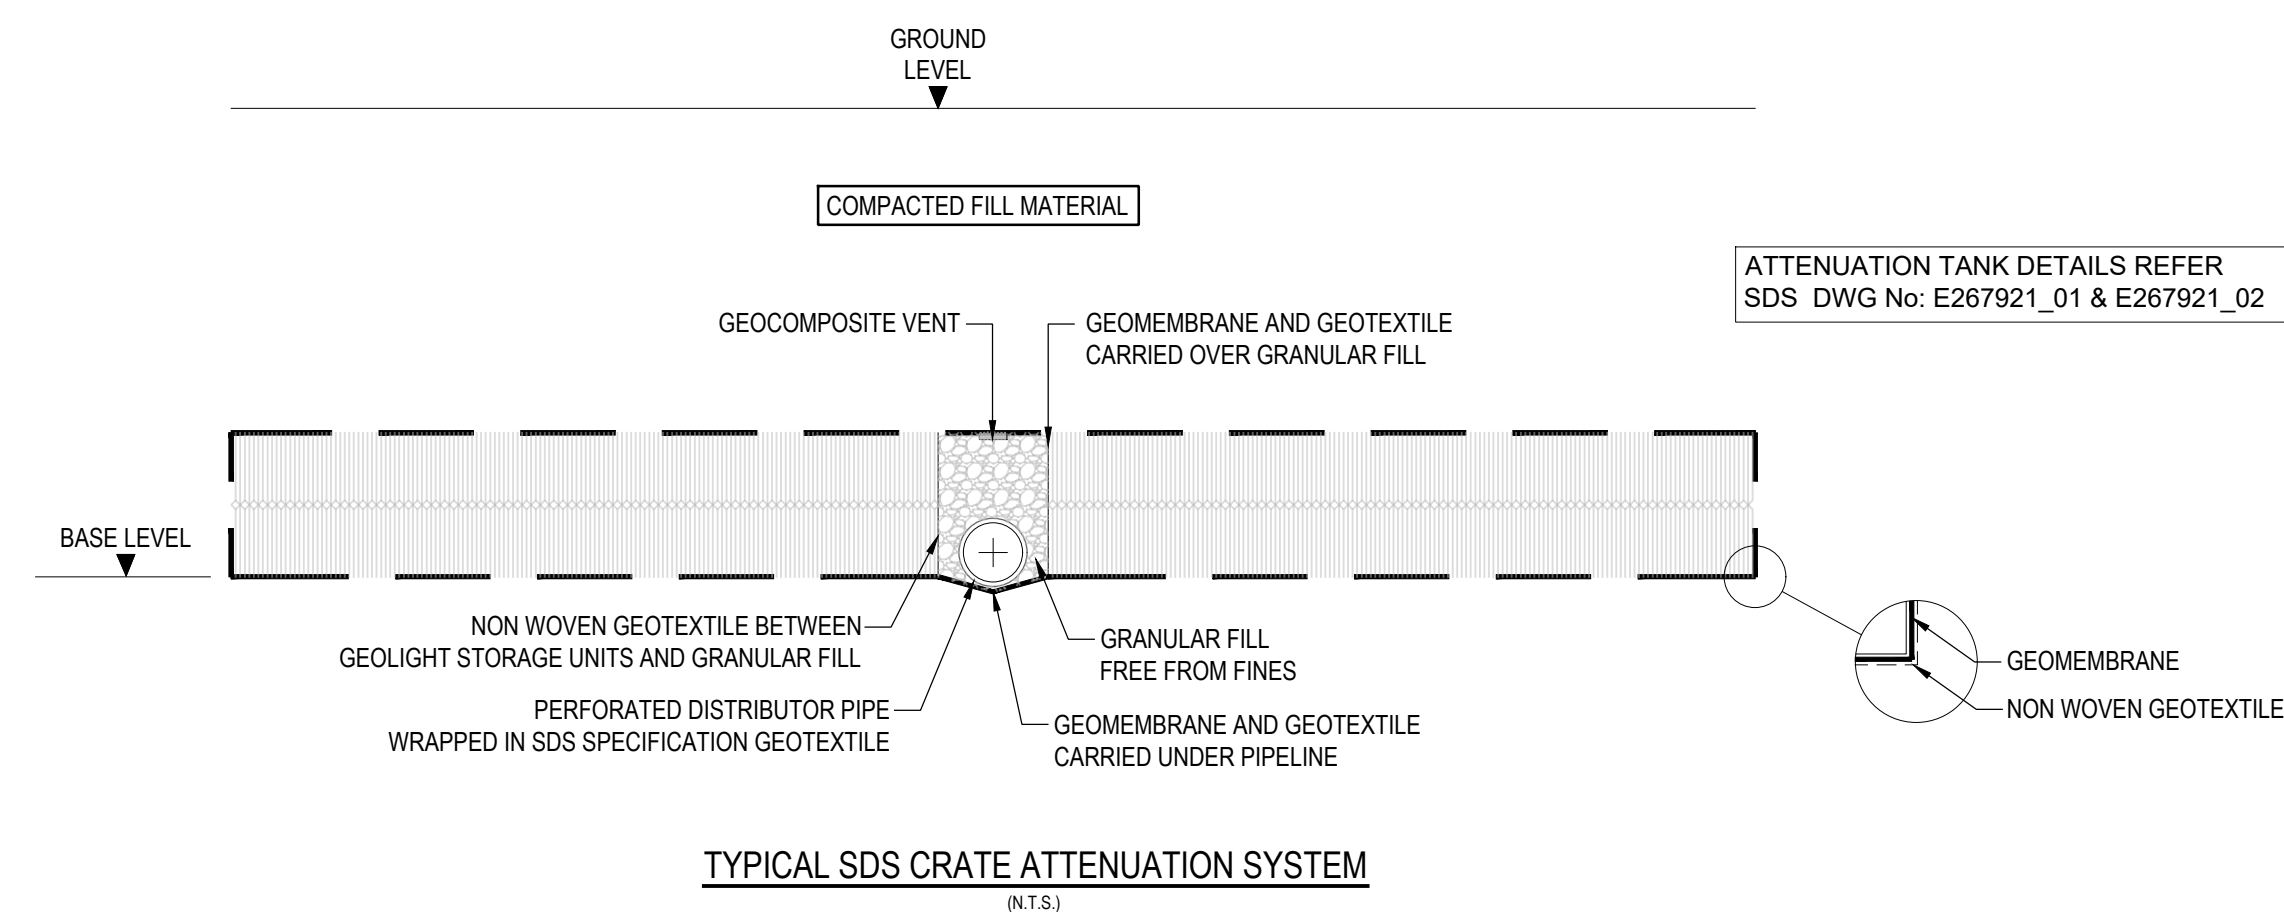


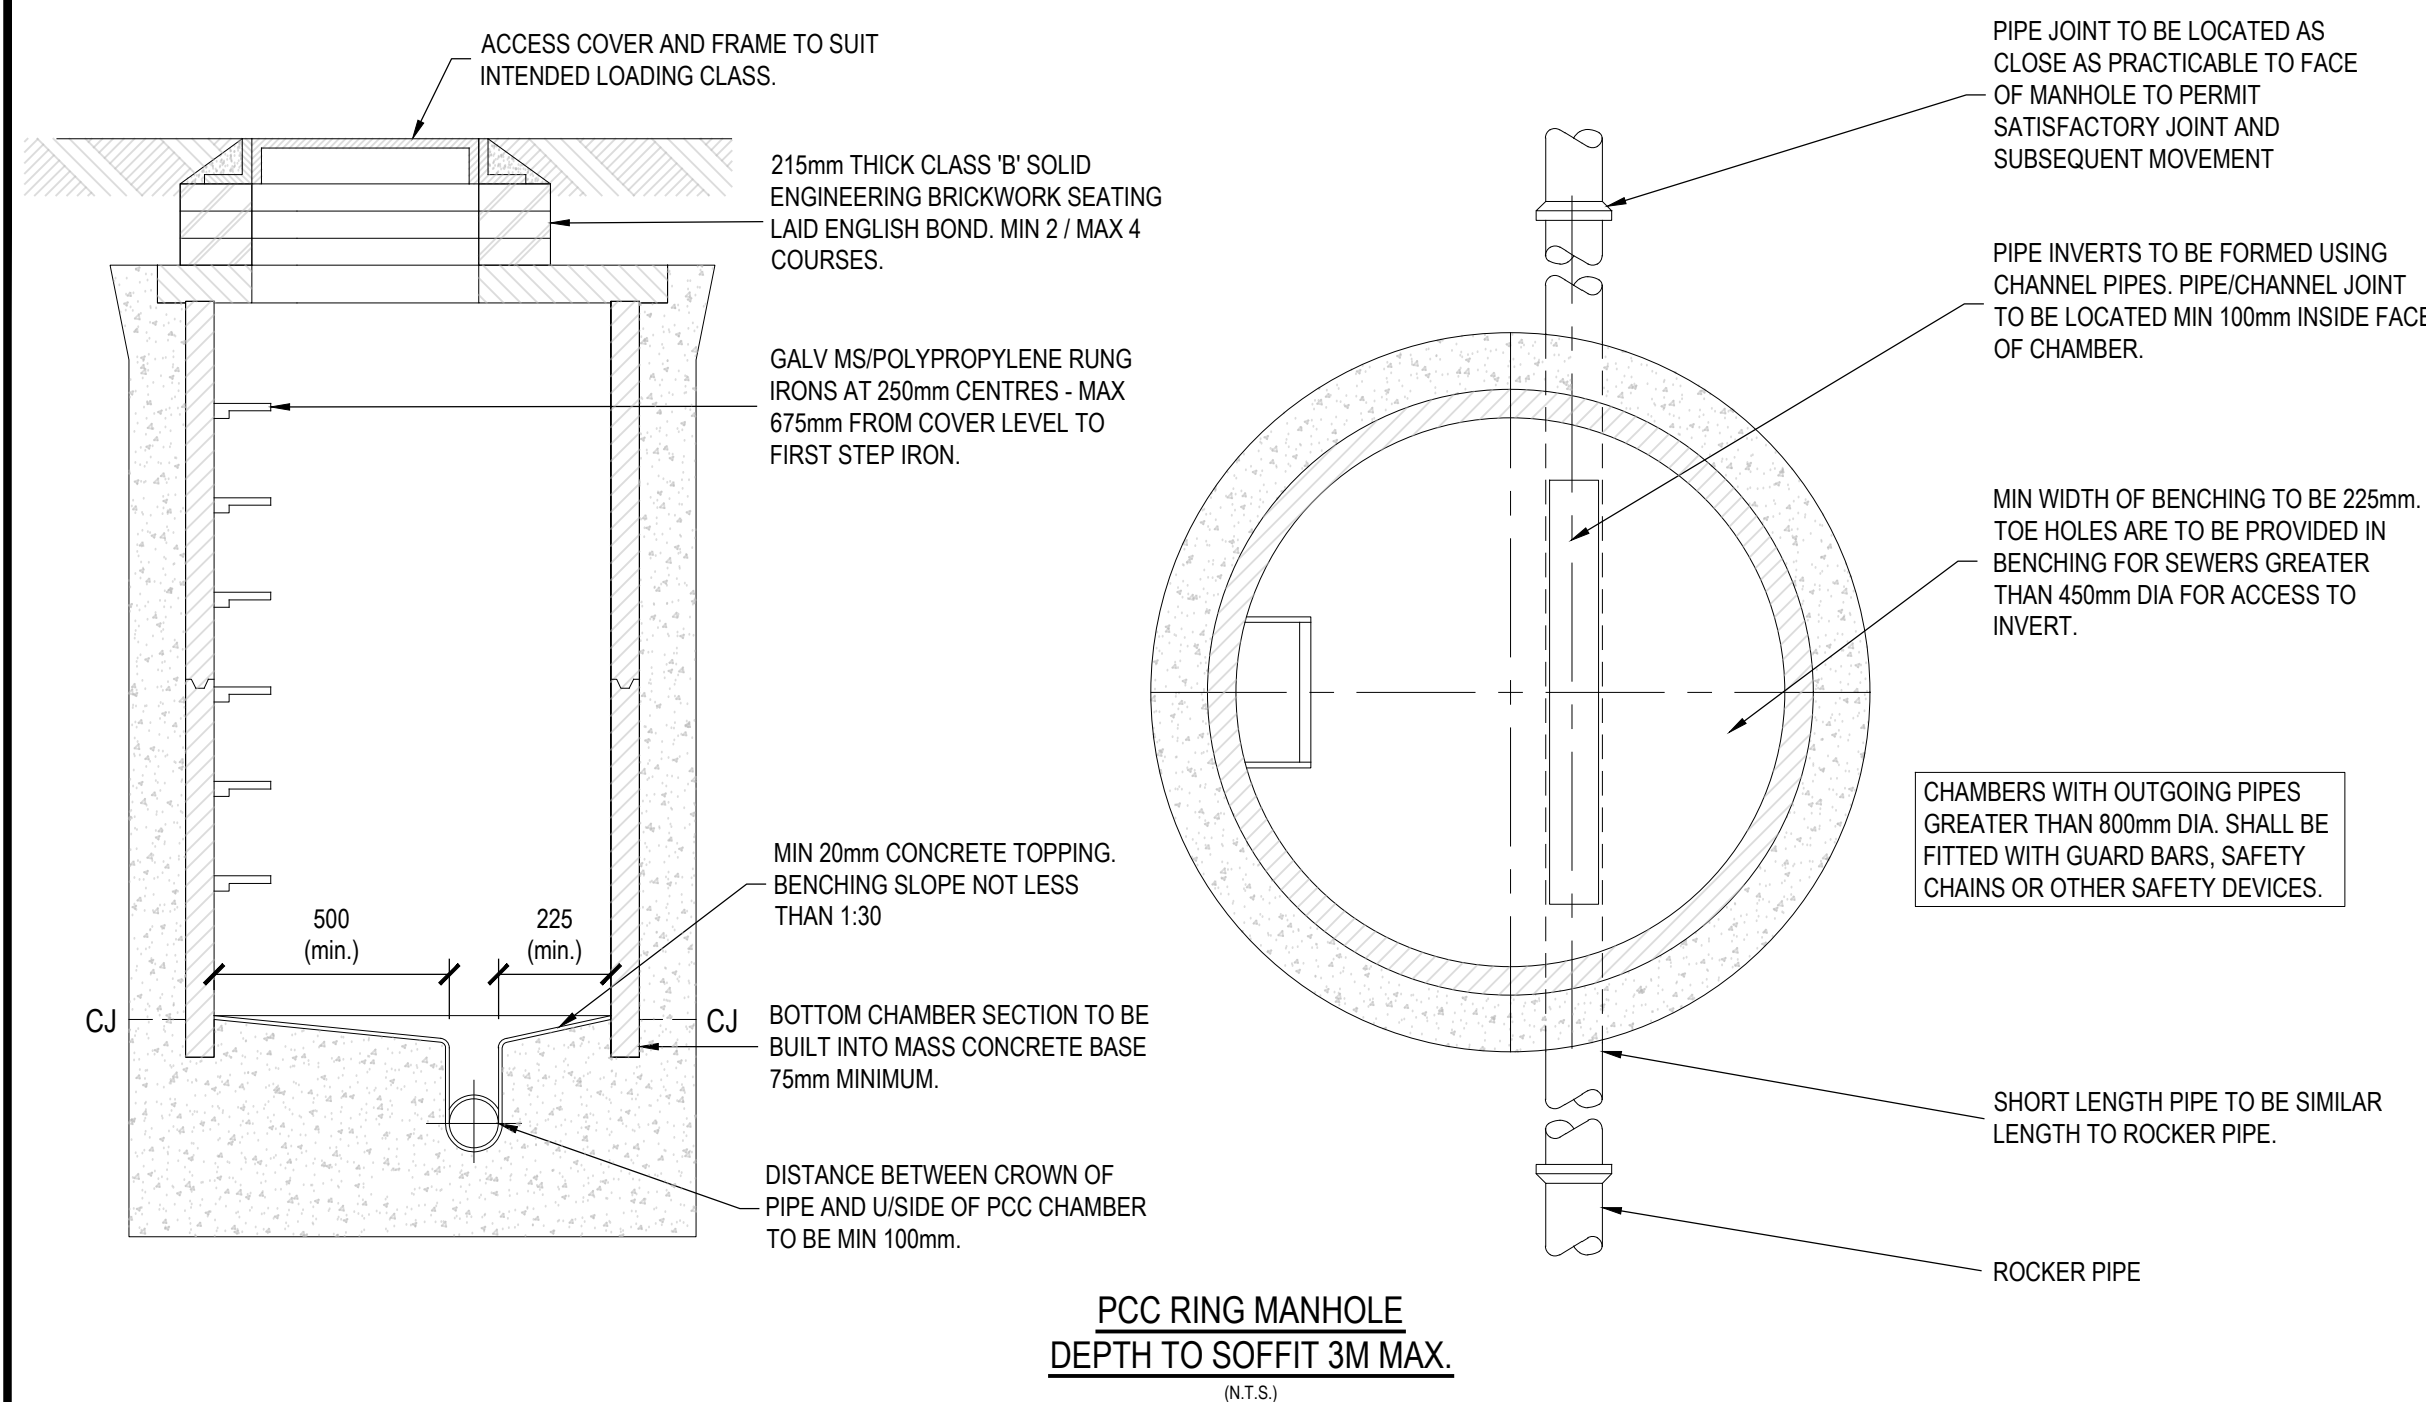

C1	17.06.22	ISSUED FOR CONSTRUCTION	NM	IL
Rev.	Date	Description	Technician	Reviewer

DRAINAGE DETAILS

I & L CONSULTING Ltd.

E: projects@il-consultants.com

Project
WOODSIDE ROAD, EASTLEIGH

Scale	Project Number	Drawing Number	Revision
N.T.S	22-007-MAR	D11	C1