
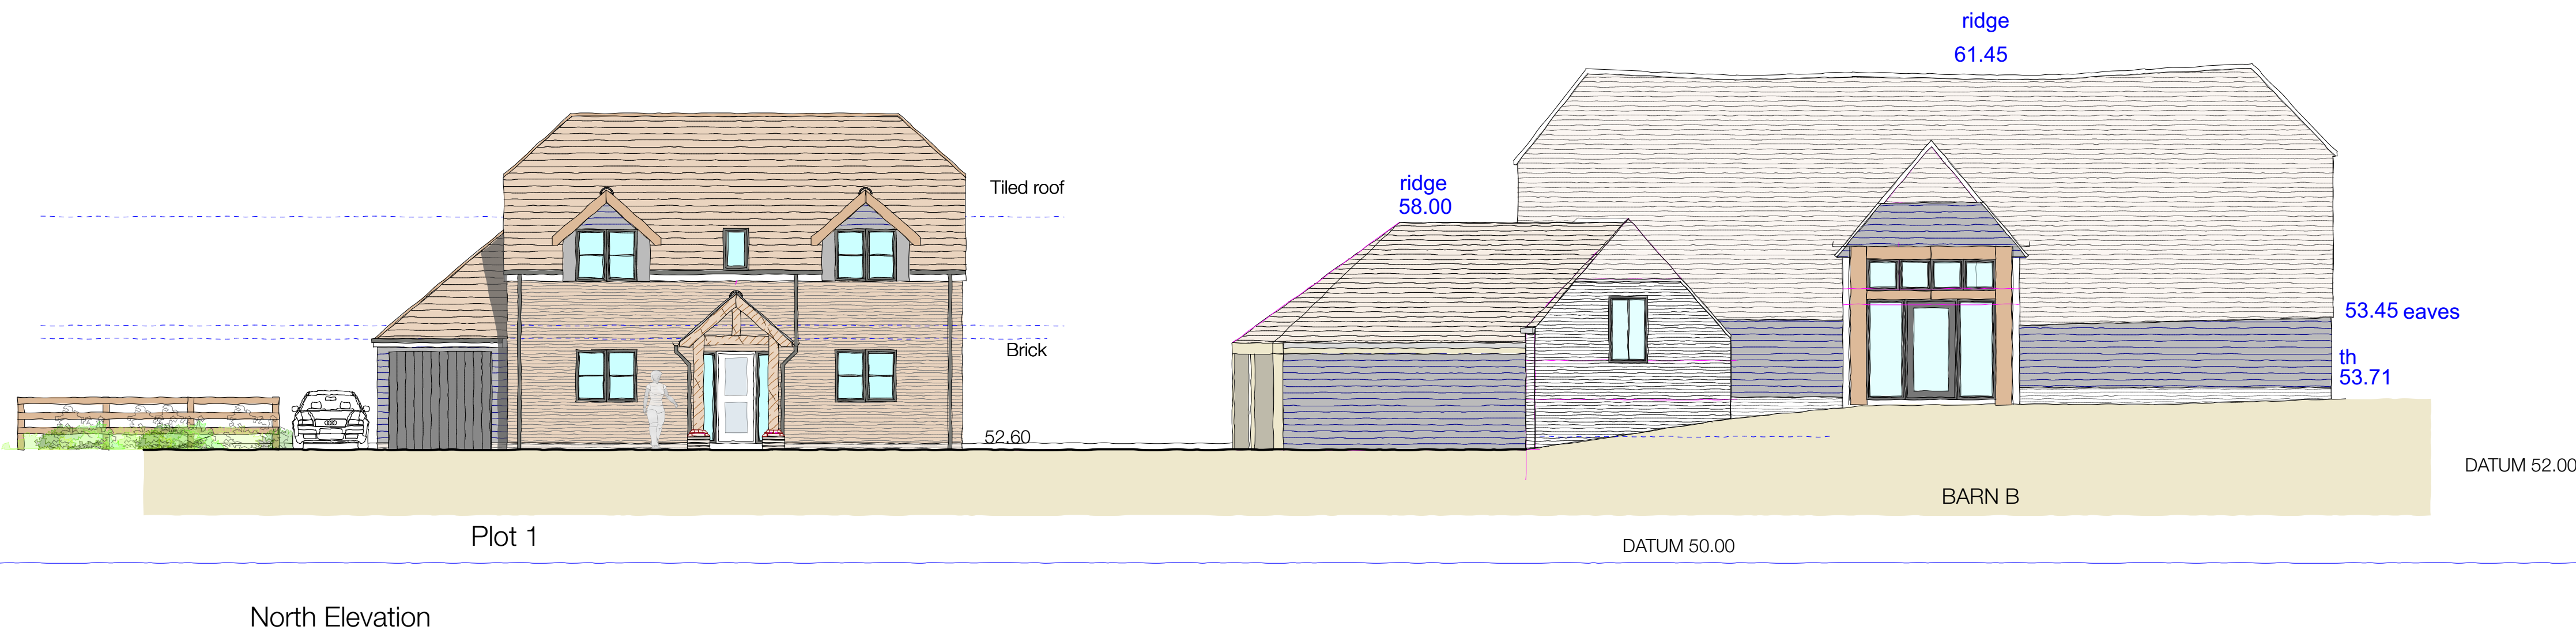


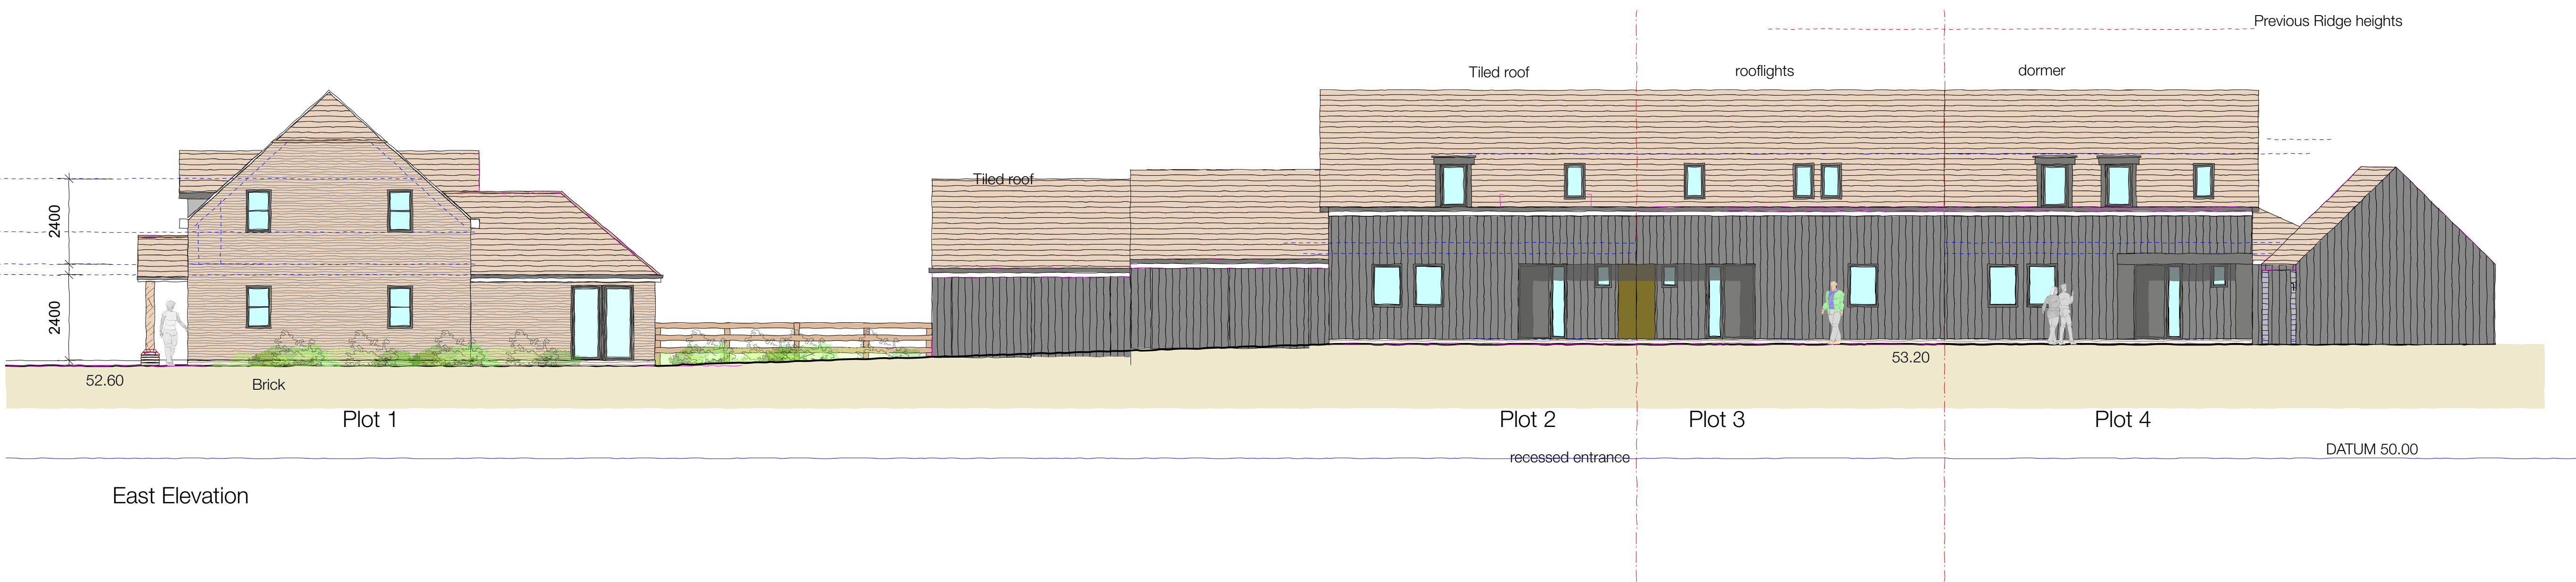

MATERIALS

- Multi stock brick
- Clay Roof tiles
- Vertical Timber dark stained
- Horizontal Timber dark stained
- Windows, Anthracite aluminium

REVISION	DATE	DESCRIPTION	P.M.
A	June 2023	Redesigned	SH

HURRELL		ARCHITECTURE			
		Hurrell Architecture Limited Alresford			
		t 01962 736 761 e mail@hurrellarchitecture.co.uk			
CLIENT					
PROJECT					
Mortimers Farm Mortimers Lane					
DRAWING					
Site of Barn F Elevations Sheet 01					
DRAWING NO.			REVISION		
991-D-018			A		
WORKSTAGE	Planning	STATUS			
SCALE @ A1	1:100	SCALE @ A3	1:200		
DATE	December 2022	DRAWN BY			