

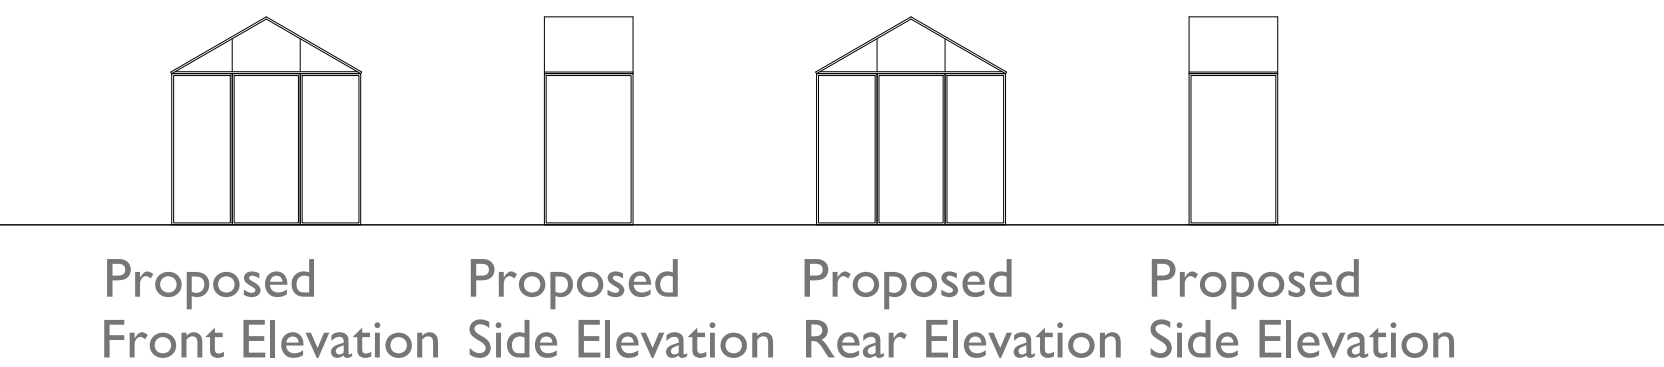


Proposed Greenhouse
Ground Floor Plan

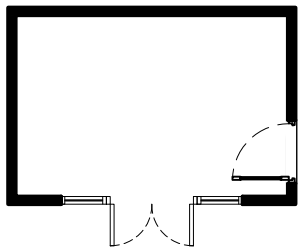

Proposed new timber effect cladding

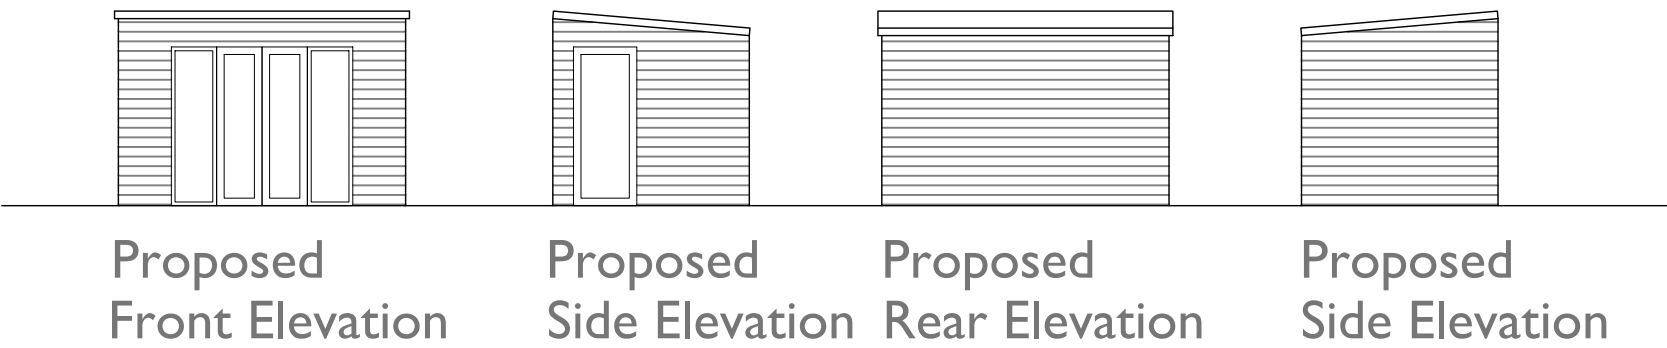

Proposed
Ground Floor Plan