

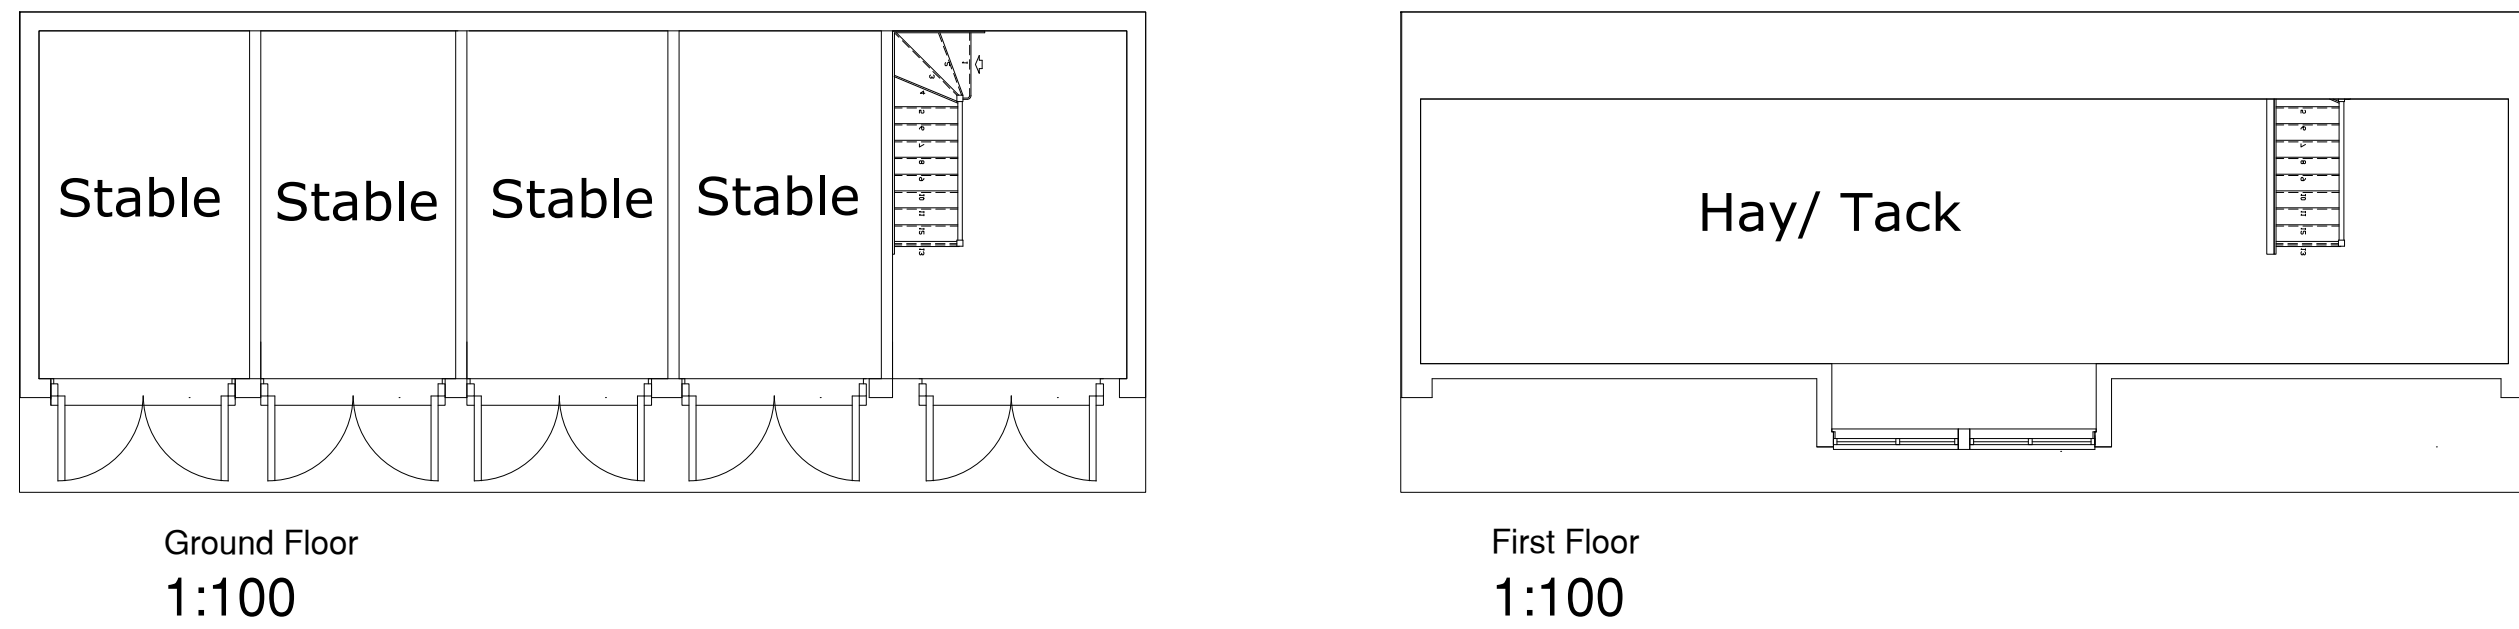
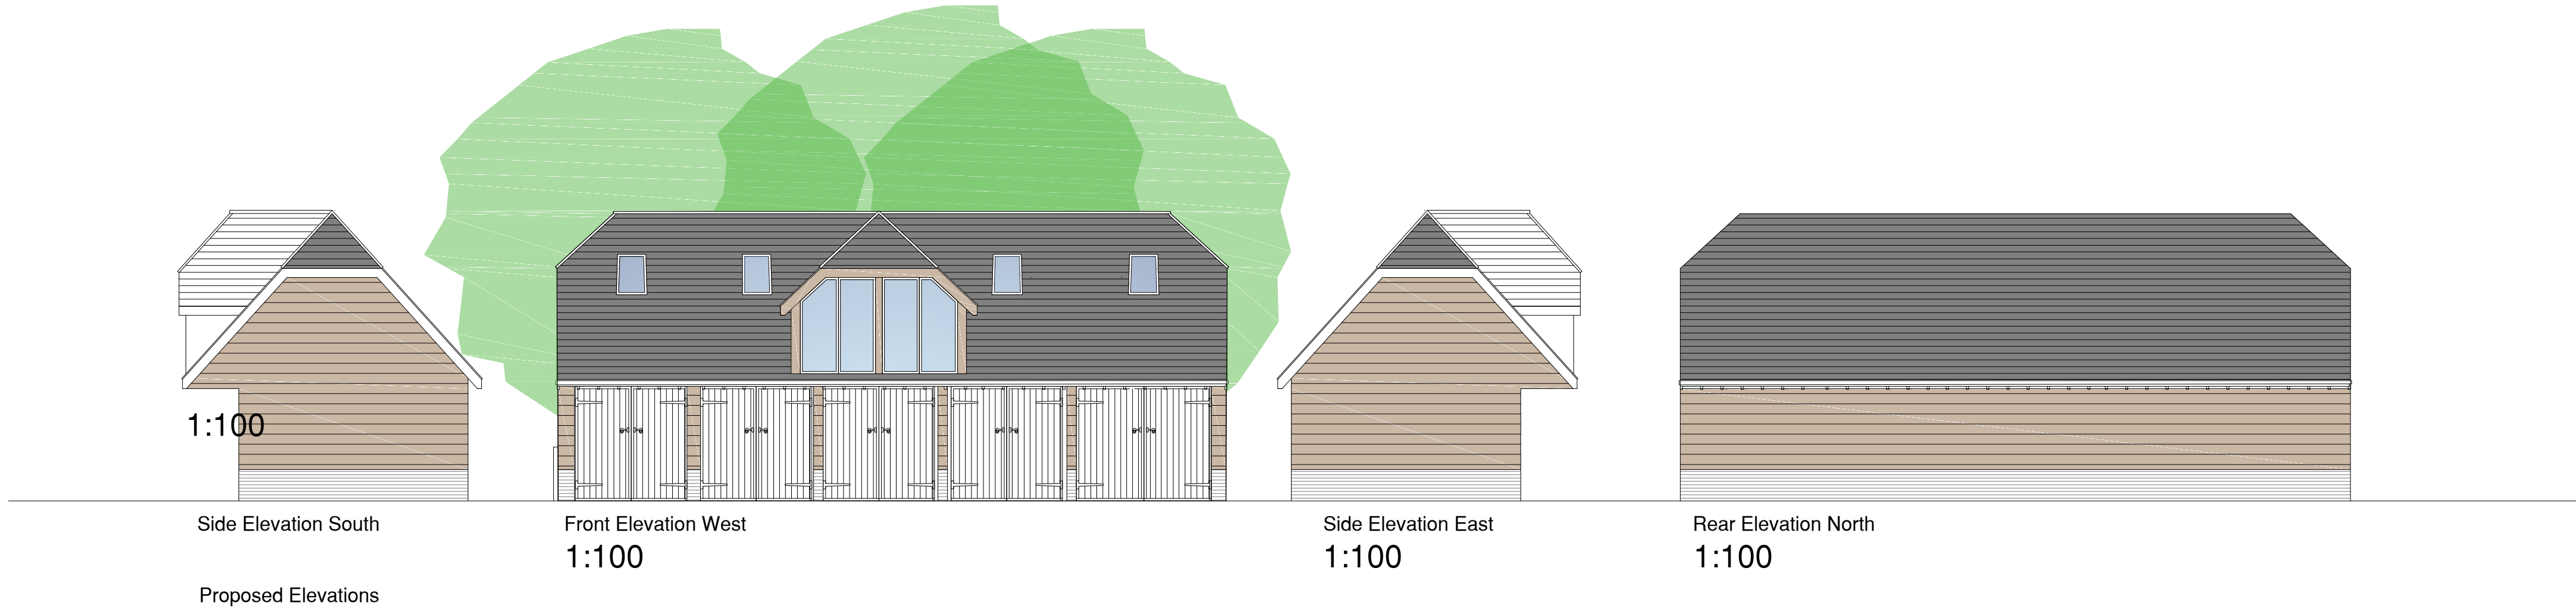


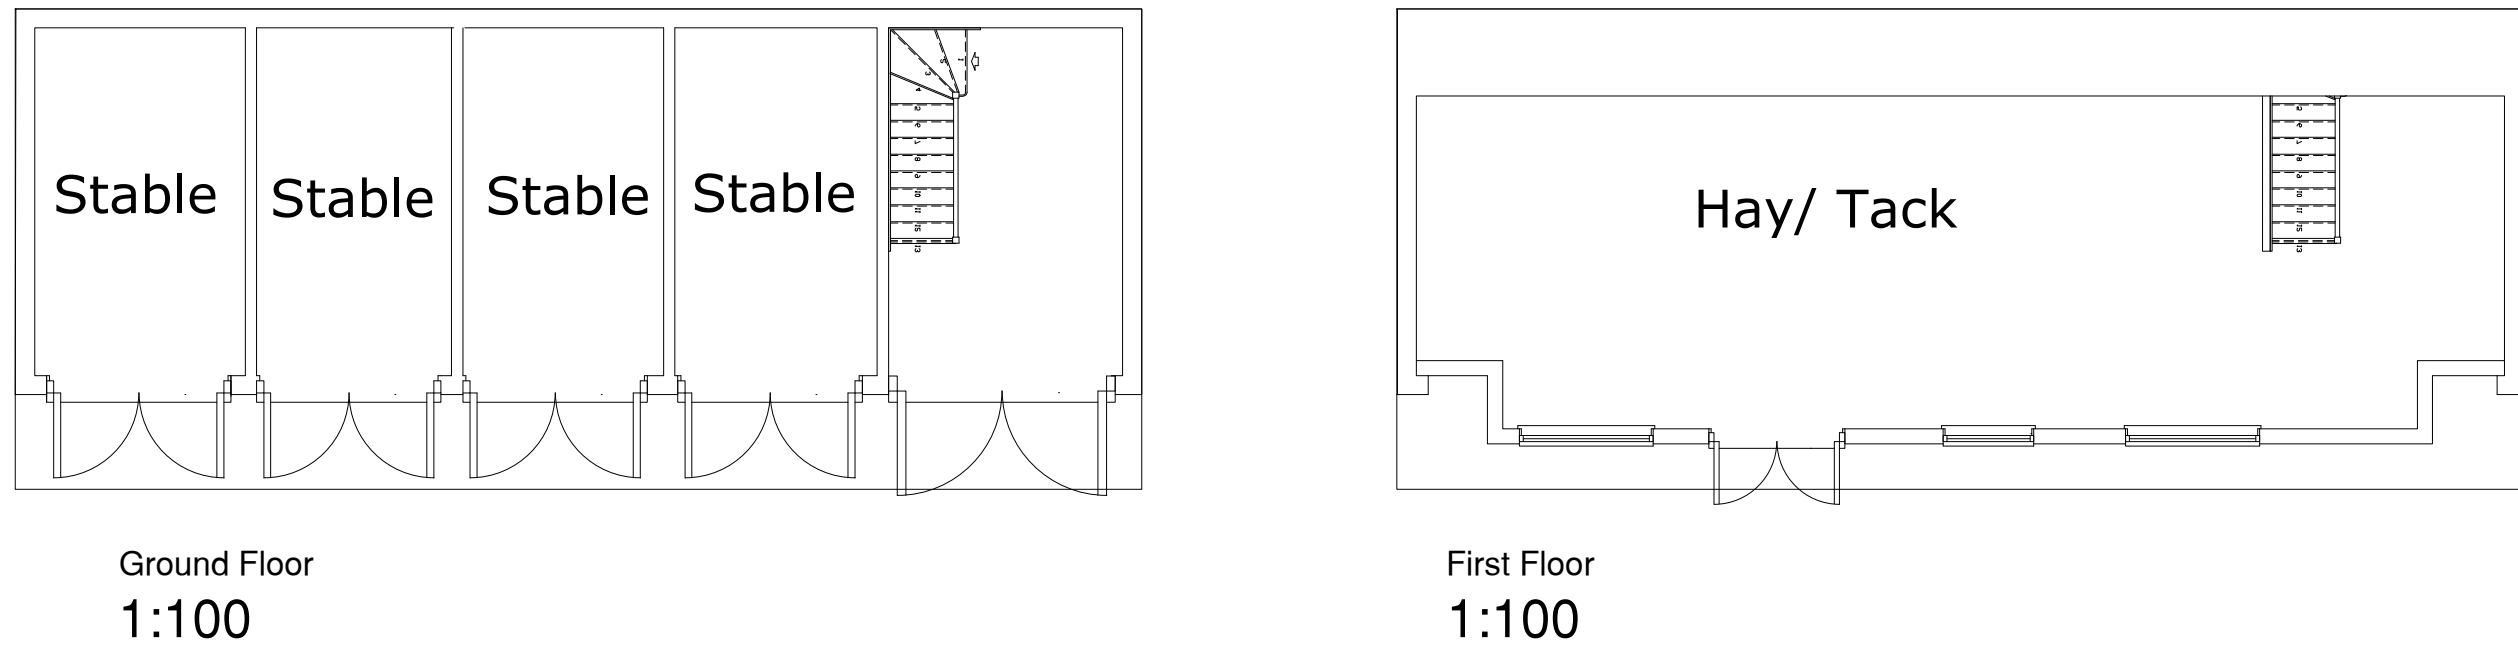

© Crown copyright 2023 Ordnance Survey 100053143

Solent Design Ltd
5 The old Railway
Spring Garden Lane
Gosport
PO12 1FQ

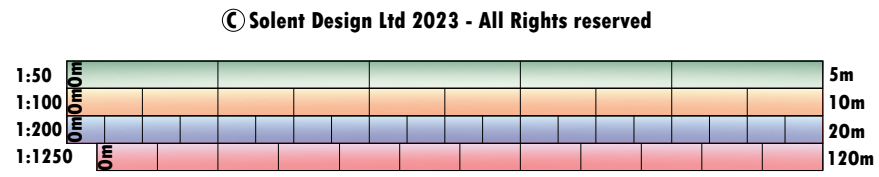

tel: 02392 580745 mob: 07771 355742 e-mail: info@solentplans.com

PROJECT DESCRIPTION:
Regularisation

CLIENT:
Mr M Back

DRAWING TITLE:
Stable Block and store

ADDRESS:
Land to the West of
Grange Road
Netley Abbey
Southampton

FIRST DRAWN:
June 2023

DRAWING No:
SD-2330-01 B

drawing status: Issued for Comment

SCALE:
1:100

