


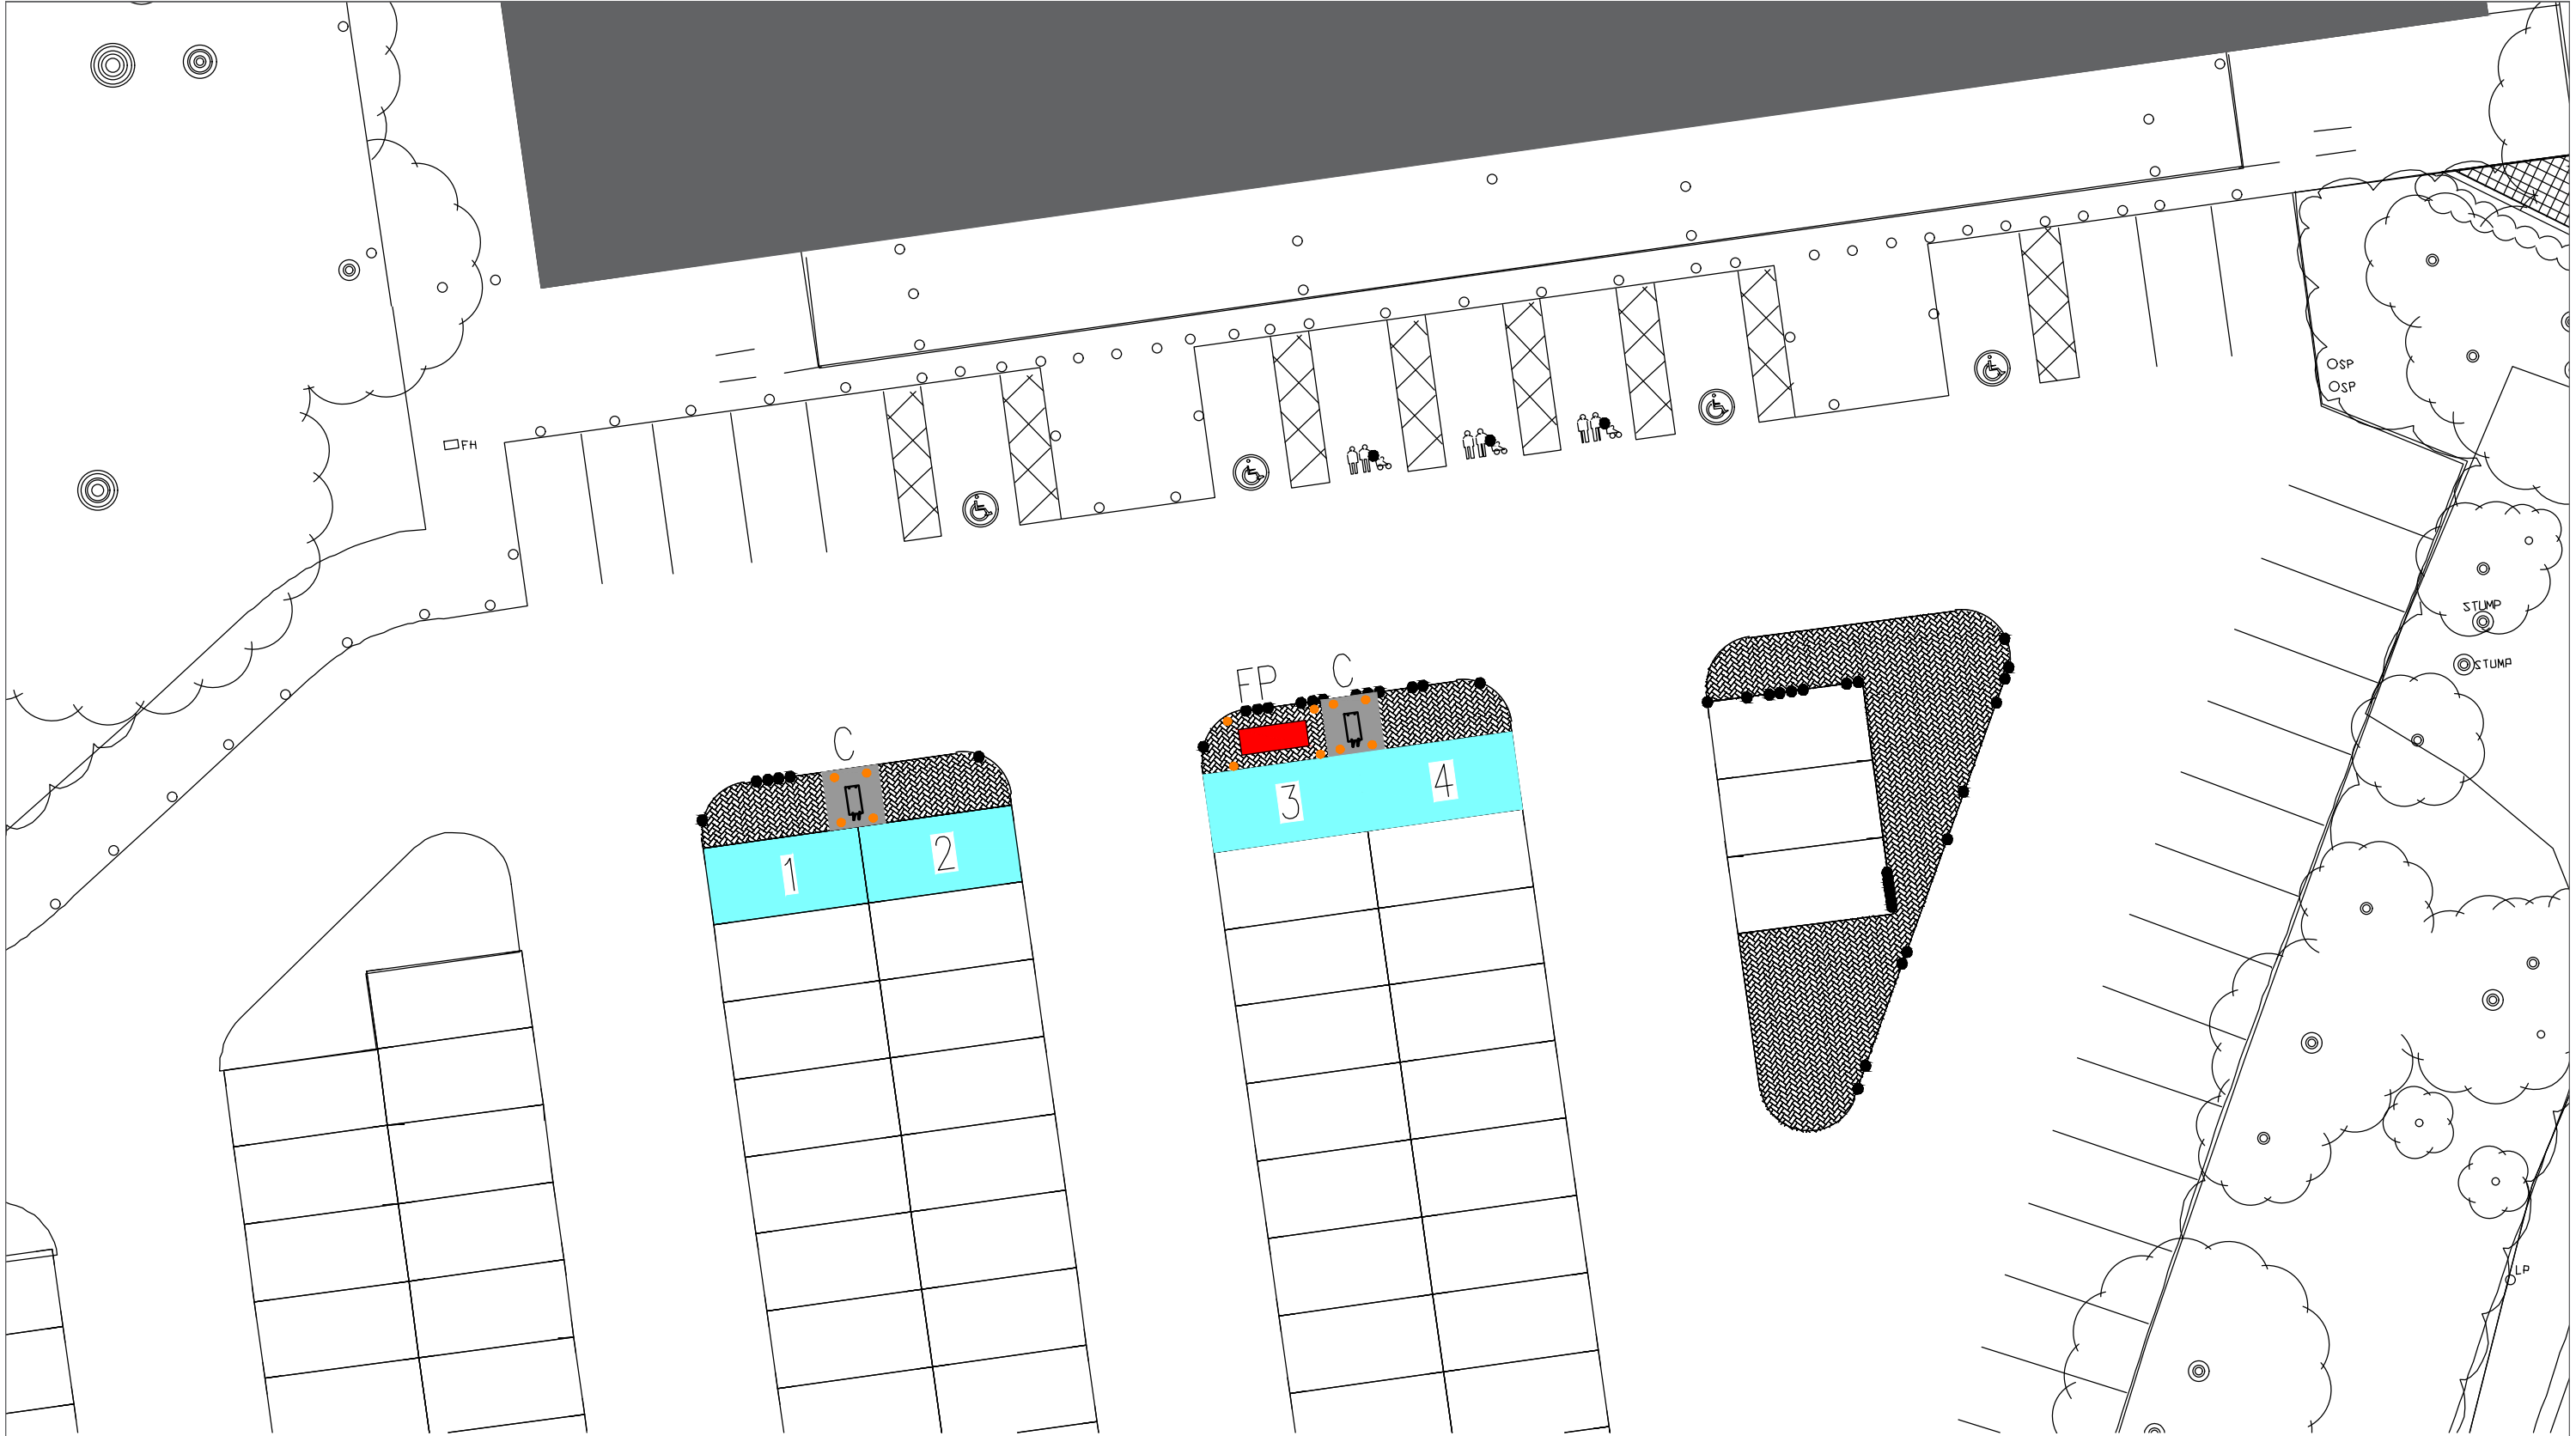

REV	DESCRIPTION	REV BY	APP	DATE

ADDRESS HEDGE END RETAIL PARK, TOLLBAR WAY, SOUTHAMPTON S030 4RT	PROJECT NAME HEDGE END RETAIL PARK EV CHARGING	DRAWN BY KP	 RAW CHARGING NETWORK LTD BOWCLIFFE HALL BRAMHAM WETHERBY LS23 6LP
	DRAWING TITLE DETAIL PLAN	SCALE (@ A3) 1 TO 200	
	DRAWING NO 03	REV -	