


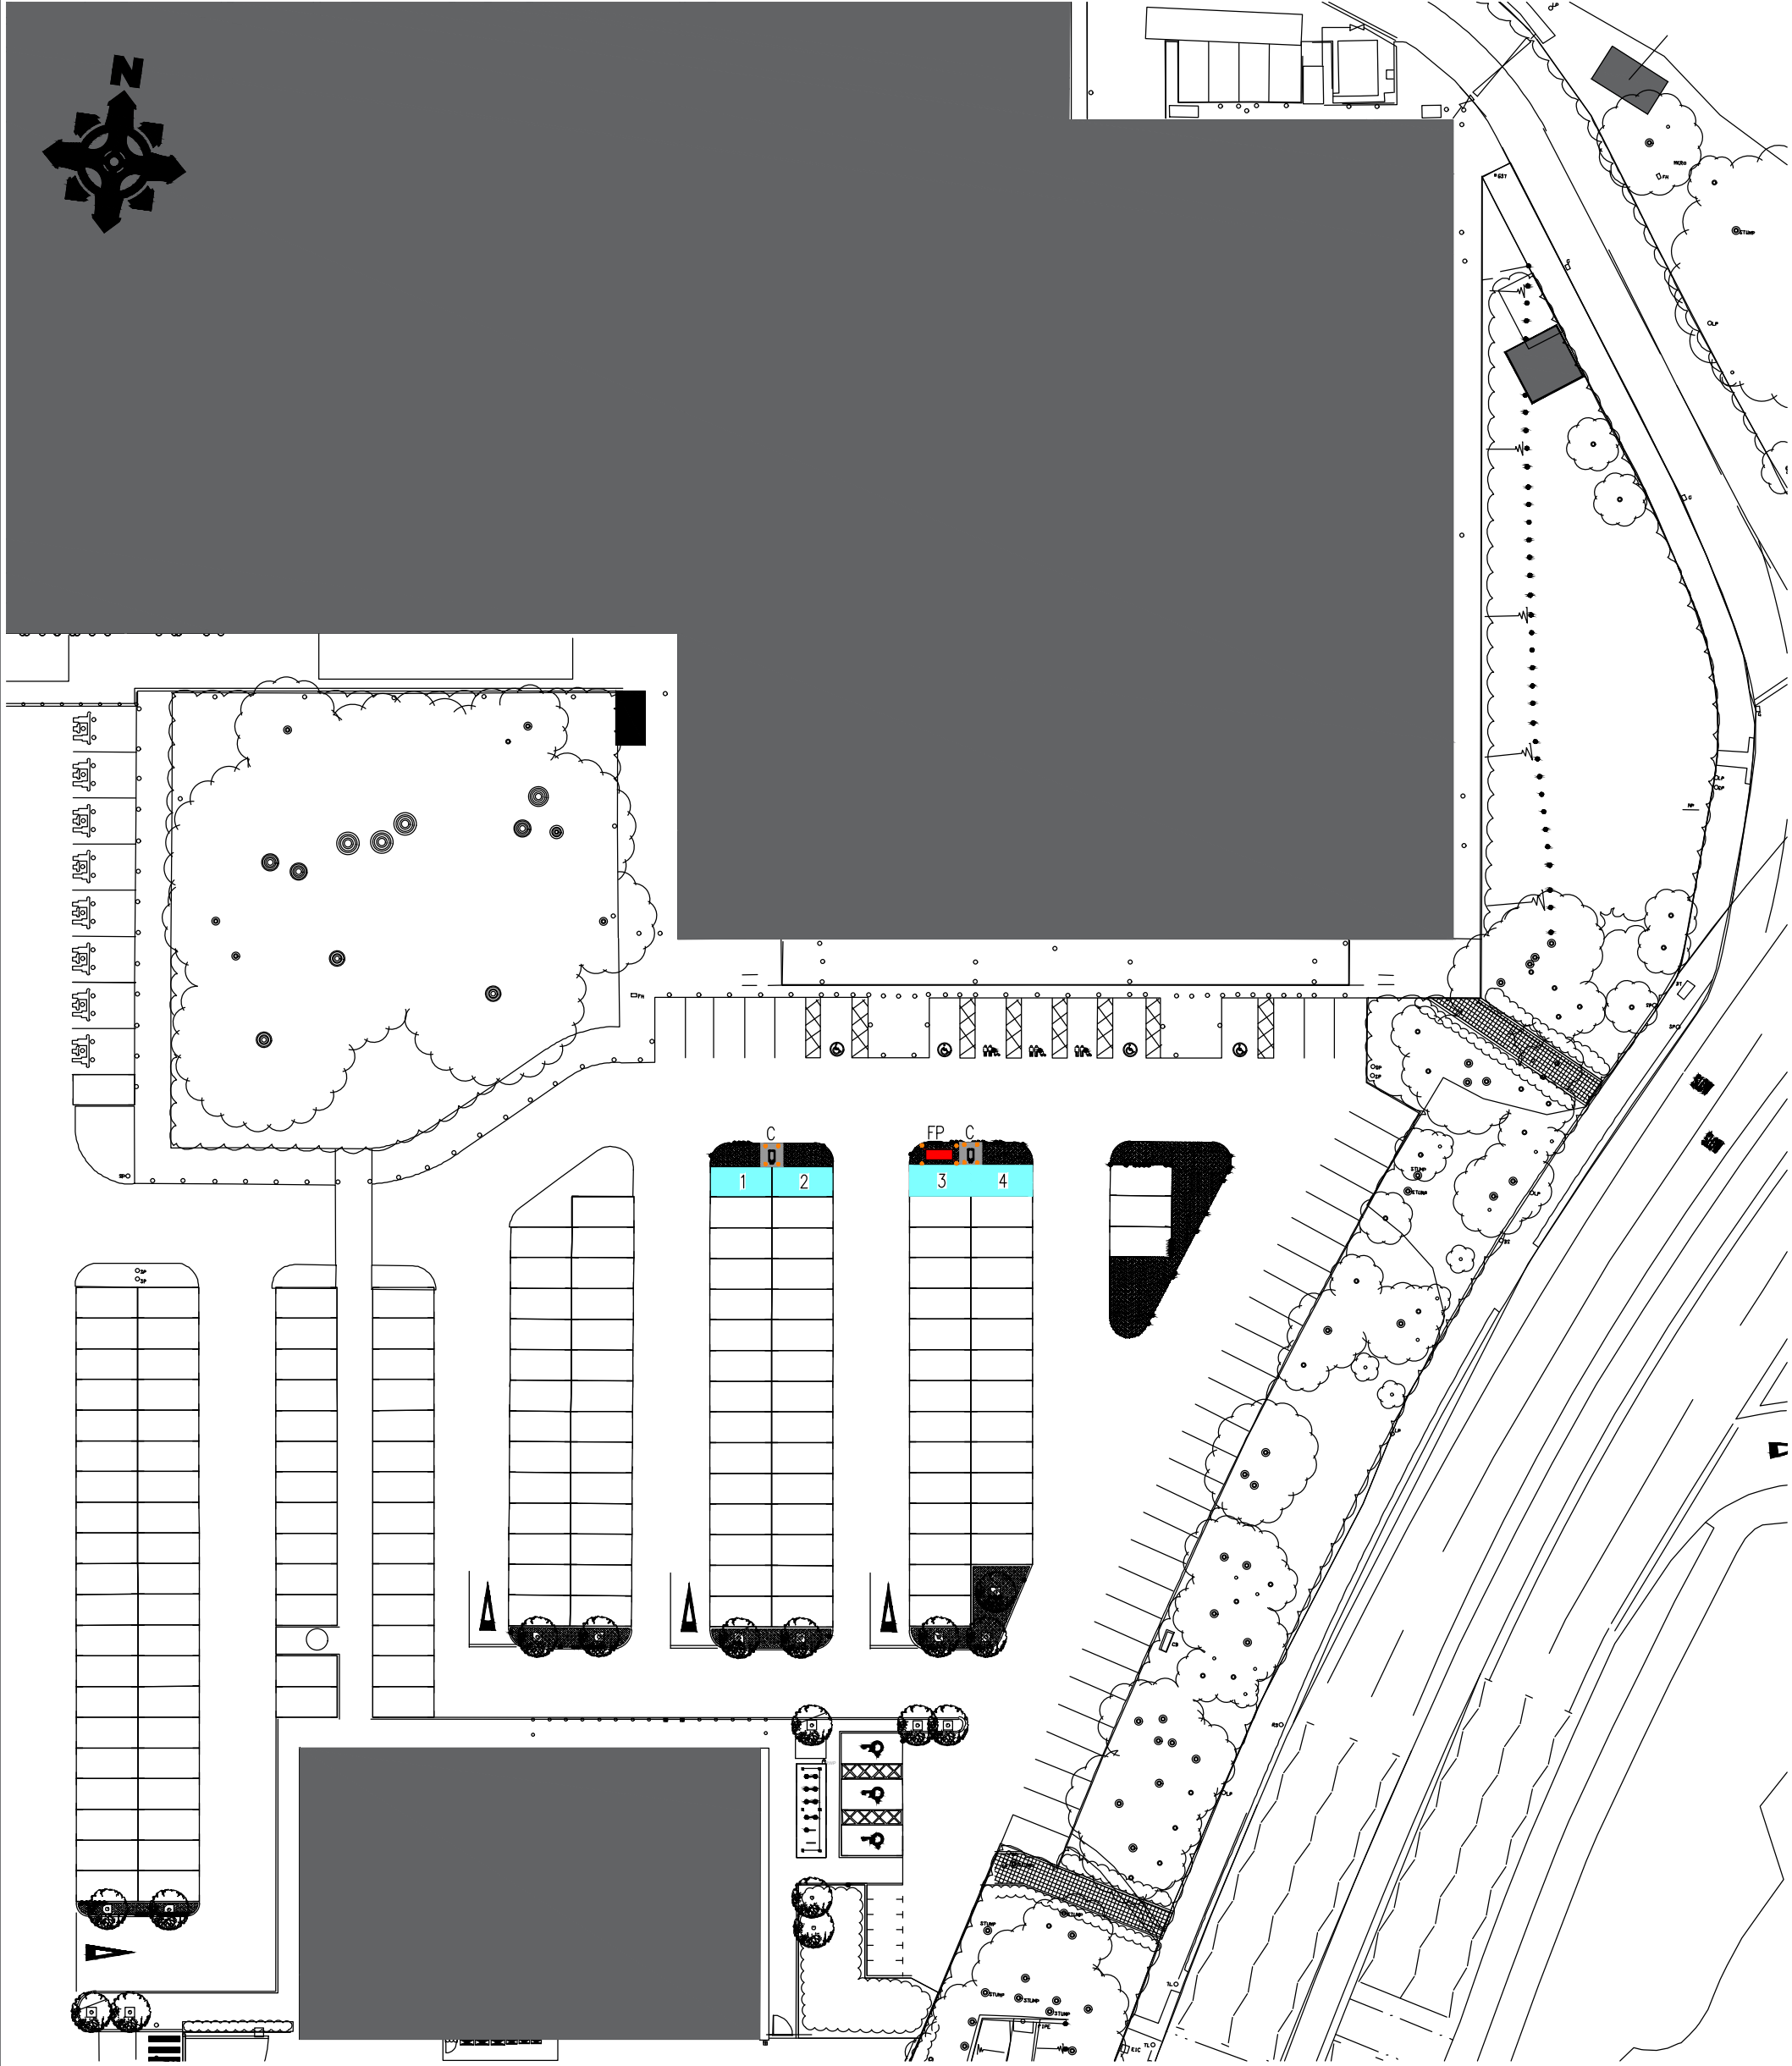

0m 20m 50m
1:500 SCALE BAR

ADDRESS
HEDGE END RETAIL PARK,
TOLLBAR WAY,
SOUTHAMPTON
S030 4RT

PROJECT NAME
HEDGE END RETAIL PARK EV CHARGING

DRAWING TITLE
BLOCK PLAN

DRAWING NO
070 02

DRAWN BY
KP

SCALE (@ A3)
1 TO 500

REV
-

**CHARGING**

RAW CHARGING NETWORK LTD
BOWCLIFFE HALL
BRAMHAM
WETHERBY
LS23 6LP