



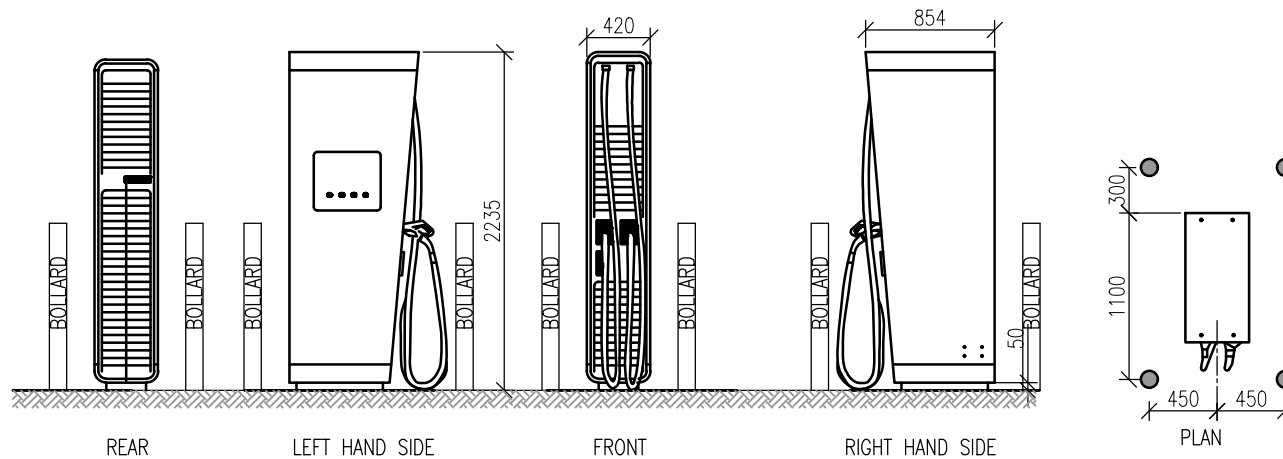

ELEVATIONS

HYC_150 DC CHARGER – 150kW DC

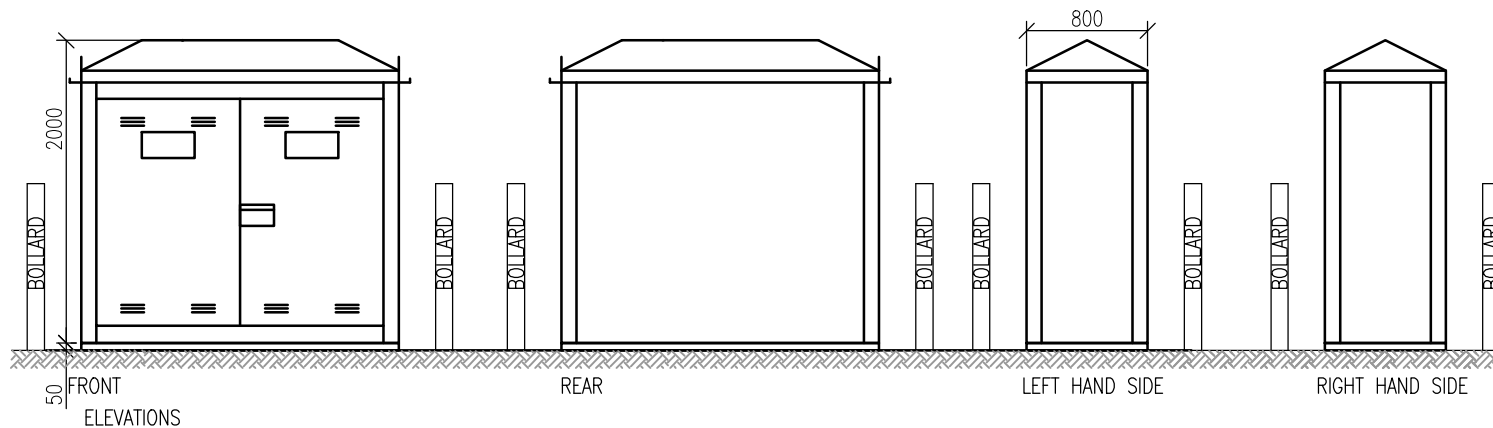

ELEVATIONS

PPS STEEL CLADDING – COLOUR TBC

FEEDER PILLAR

REV	DESCRIPTION			REV BY	APP	DATE
-	-			-	-	-
ADDRESS HEDGE END RETAIL PARK, TOLLBAR WAY, SOUTHAMPTON SO30 4RT		PROJECT NAME HEDGE END RETAIL PARK EV CHARGING	DRAWN BY KP	 raw CHARGING RAW CHARGING NETWORK LTD BOWCLIFFE HALL BRAMHAM WETHERBY LS23 6LP		
		DRAWING TITLE CHARGERS, BOLLARDS AND FEEDER PILLAR	SCALE (@ A4) 1 TO 50			
		DRAWING NO 070 04	REV -			