


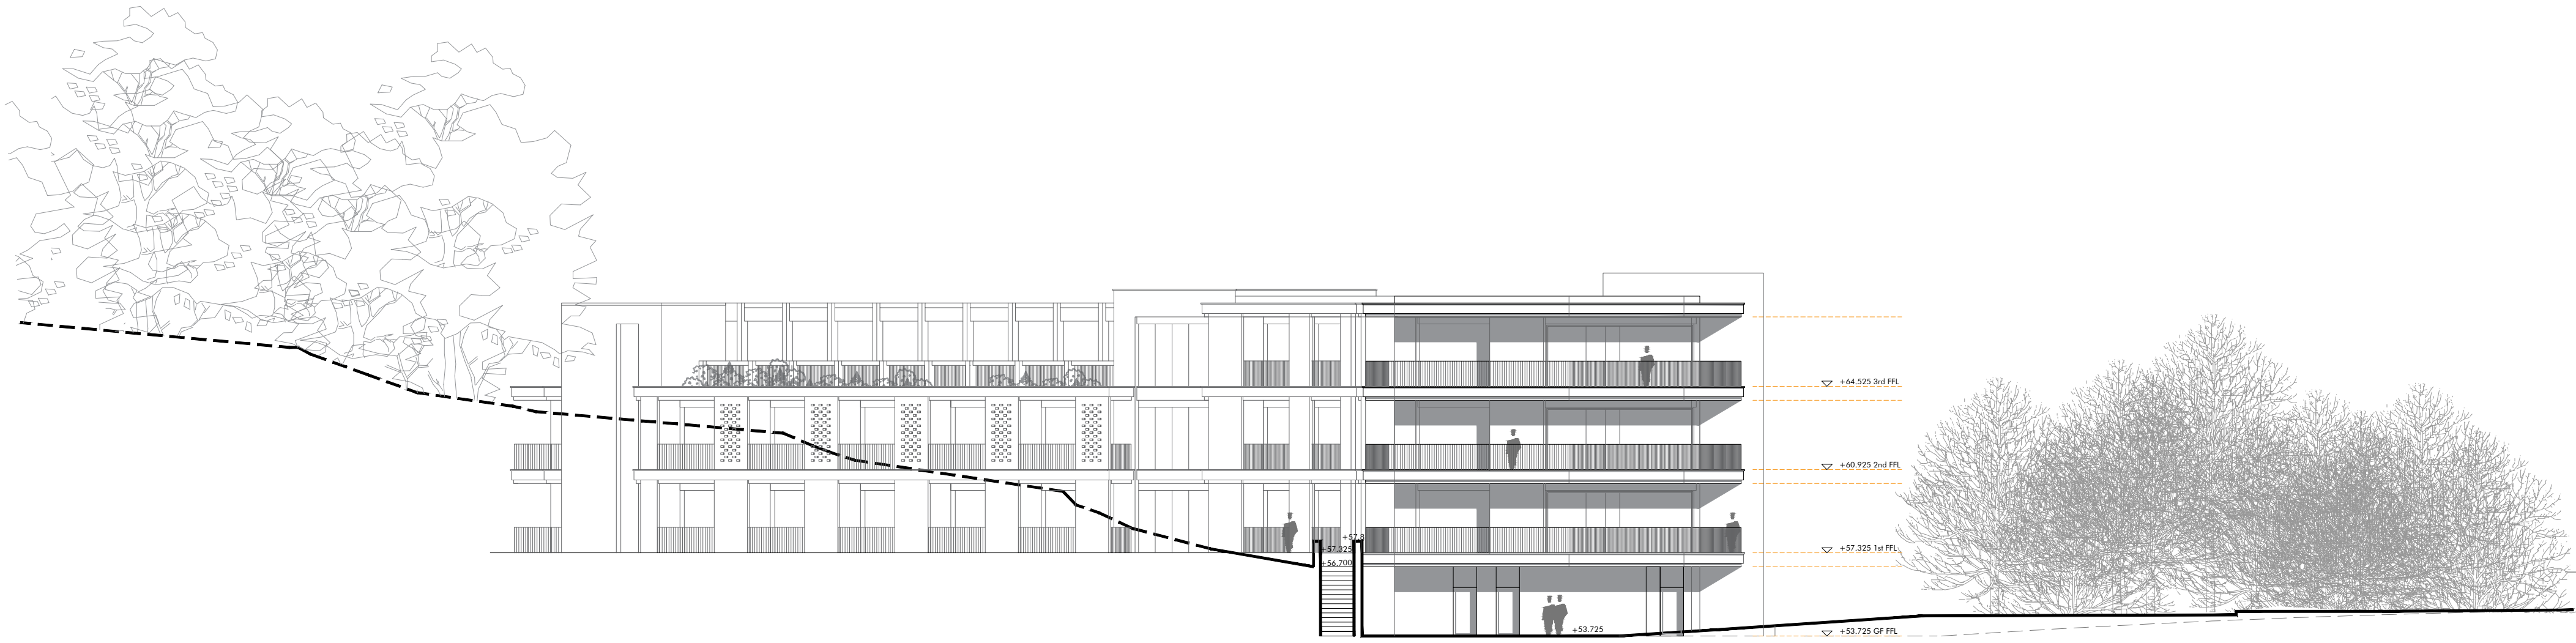

PROPOSED SOUTH-FACING ELEVATION

