



SHED TYPE ILLUSTRATION

LOCATION:

To rear gardens of residential houses, excluding house type J1.

DESCRIPTION:


Timber shed, apex roof with lock and bicycle anchor point. Fitted onto min 150mm deep concrete base to suit engineers' details. Single door to narrow end

SIZE:

8' x 5'

ACCESSORIES/ SPECIAL REQUIREMENTS:

Heavy duty hinges, Hasp and staple style lock for padlock. No window. Sheffield D bike stand bolted to concrete floor

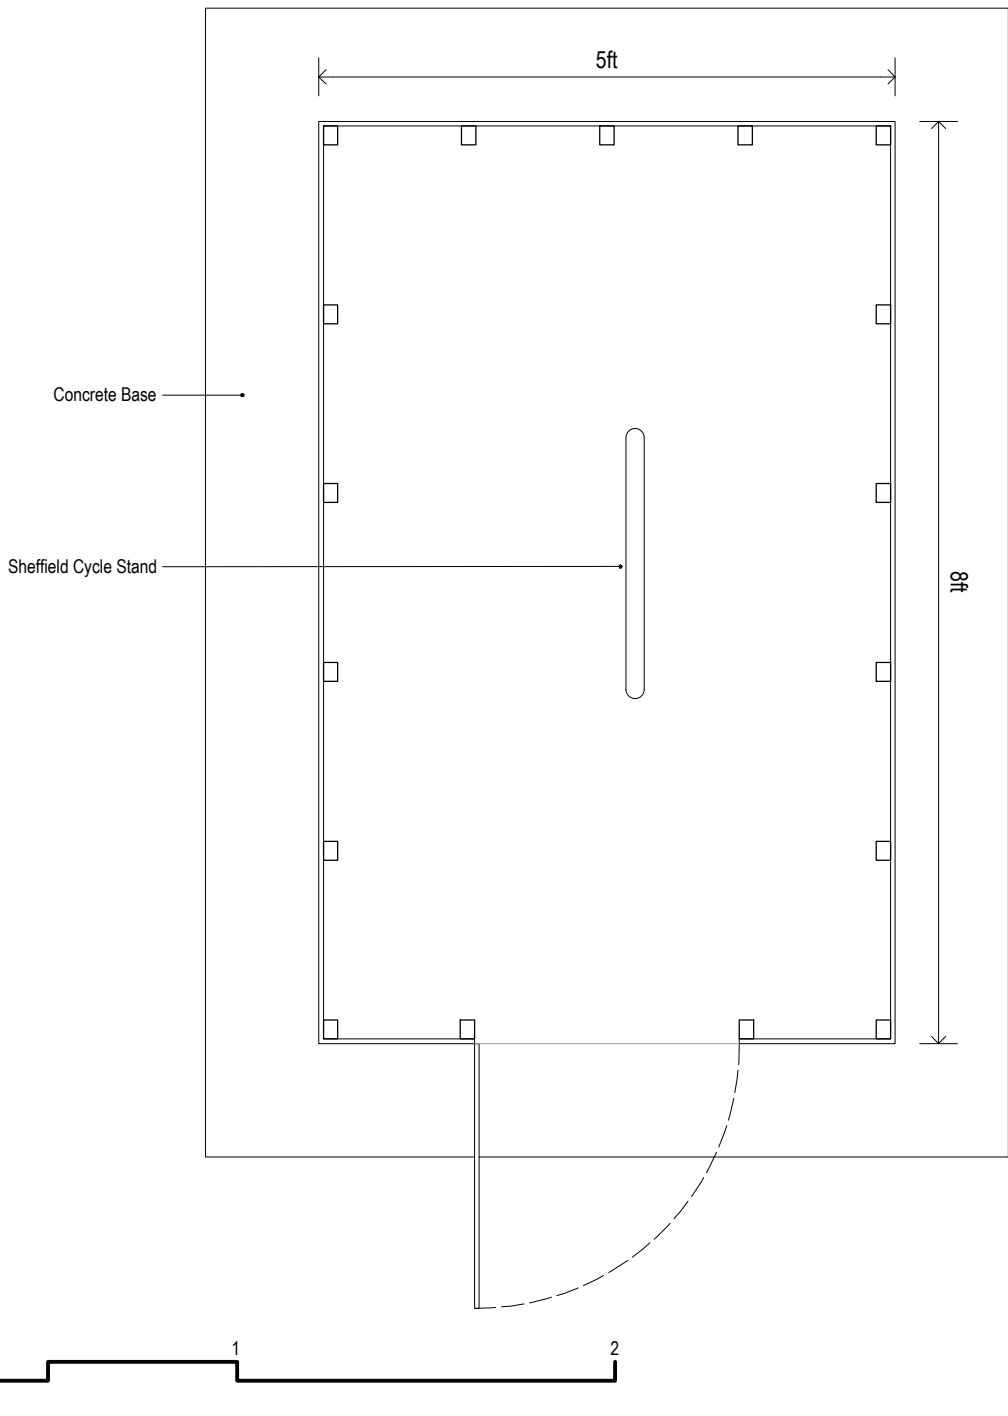

NBS CLAUSE

NOTES

Figured dimensions only are to be taken from this drawing. All dimensions are to be checked on site before any work is put in hand. If in doubt, seek confirmation.

This drawing must be read in conjunction with all other architects detail drawings, schedules and specifications.

All drawings are to be read in conjunction with relevant drawings from other consultants. In the case of inconsistencies, seek confirmation.

This drawing must not be copied in whole or in part without the prior written permission of Axis Mason Ltd.

© Copyright Axis Mason Ltd

Rev	Description	Dwn	Ckd	Date
P1	PLANNING ISSUE	LA	VM	15/06/2023

SHED PLAN

Client: EASTLEIGH BOROUGH COUNCIL

Project: LOWER ACRE, ONE HORTON HEATH

Drawing Title: PROPOSED SHED TYPE

AXIS MASON

160 Borough High Street,
London, SE1 1LB
020 7231 5558 WWW.AXISMASON.COM

LONDON GLASGOW JERSEY GDANSK DURBAN

Scale @ A3: 1:20 Date: JUNE 2021

Project Co-ordinator: AR Issue Status: **PLANNING**

Job No:	Drawing No:	Revision:
4101	100	P1