



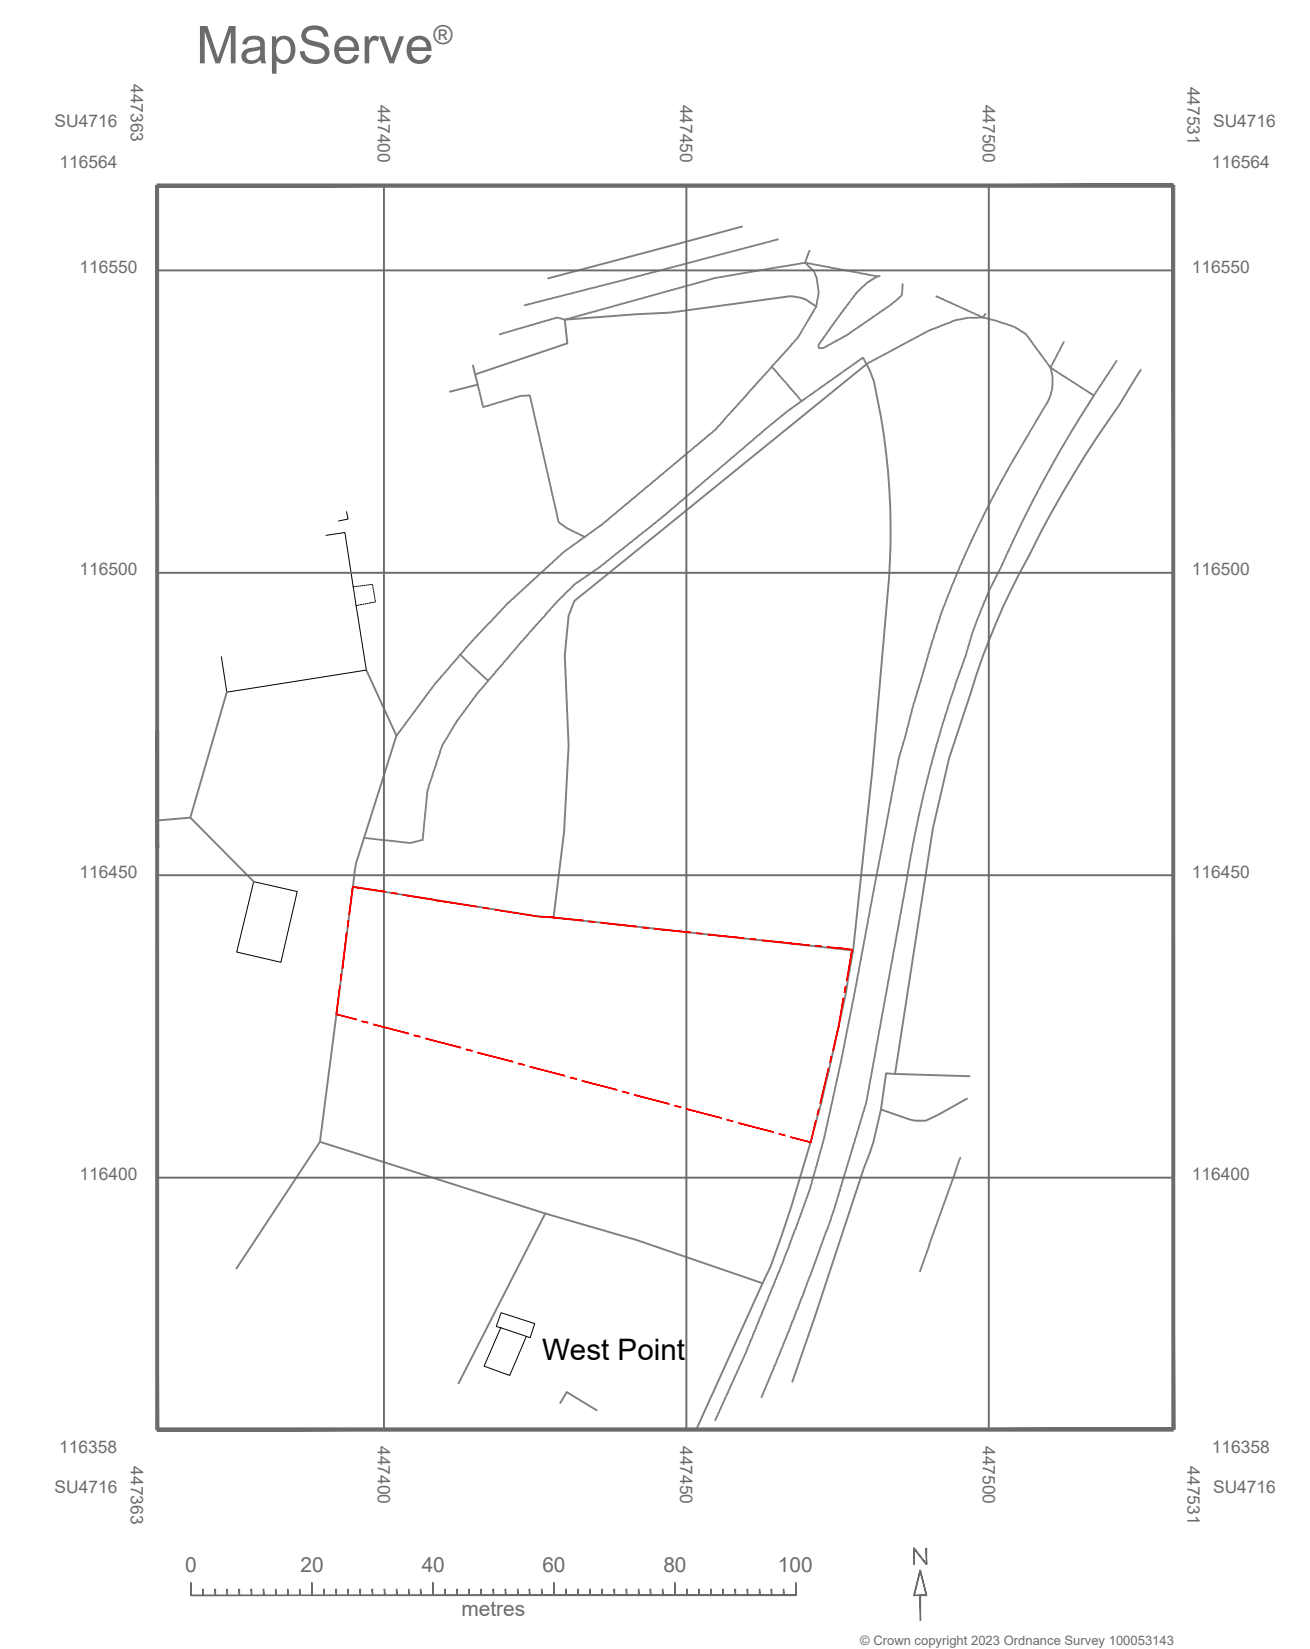

Location Plan
1:1250

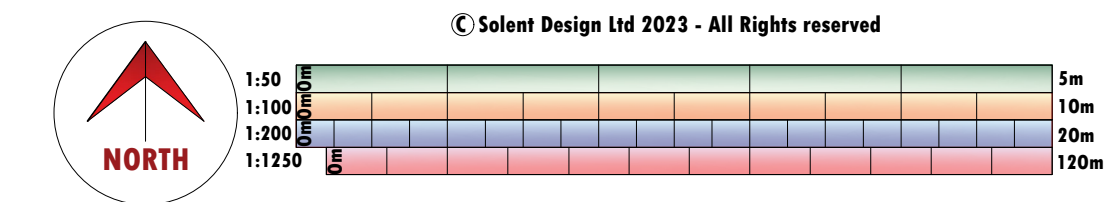

Solent Design Ltd
5 The old Railway
Spring Garden Lane
Gosport
PO12 1FQ



tel: 02392 580745 mob: 07771 355742 e-mail: info@solentplans.com

PROJECT DESCRIPTION:
Willow Bee

DRAWING TITLE:
Gates and Fencing

ADDRESS:
willow Bee
Allington lane
Southampton
SO30 3HQ

CLIENT:
Mr D Bowers

FIRST DRAWN:
June 2023

DRAWING No. **SD-2331-01** **A** 1:100
1:200
drawing status: **Issued for Comment** 1:1250

