



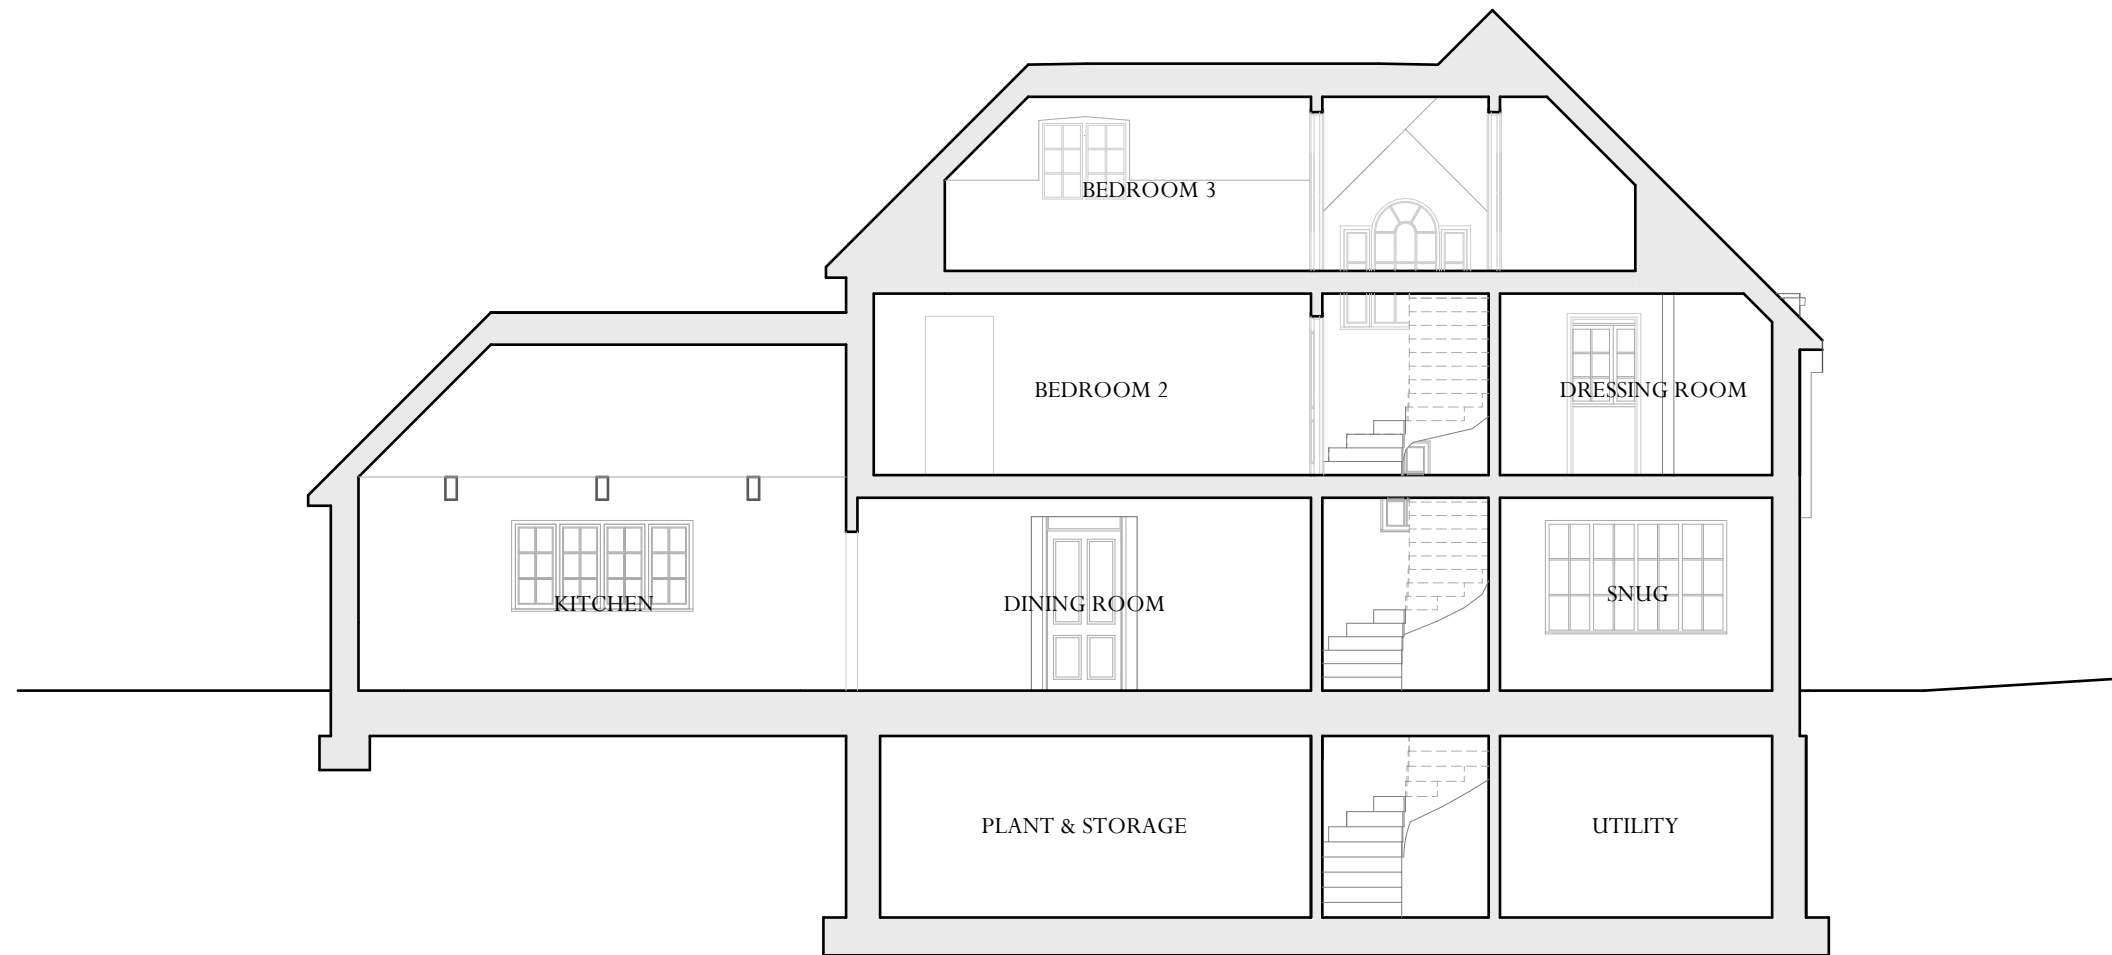

SECTION B

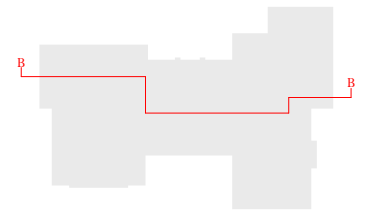

Proposed Main House - Section B

BELLEVUE HOUSE

Rev	Date	Description	Initials

Scale: 1:100 @ A3
Drawing Number : 6153-ADAM-MH-XX-DR-A-13 | June 2023 | Drawn By: AB