

PROPOSED ELEVATIONS

aadp

architects ltd

architects & urban designers


Tel: 0845 365 1475

Email: mail@adp-ltd.co.uk


www.adparchitectsltd.co.uk

Richmond Court, 94 Botley Road, Park Gate, Southampton, SO31 1BA

C	13.06.23	Garage removed
B	9.08.21	Decking/FFL update
A	18.02.21	Garage added & windows changed
rev:	date:	note:

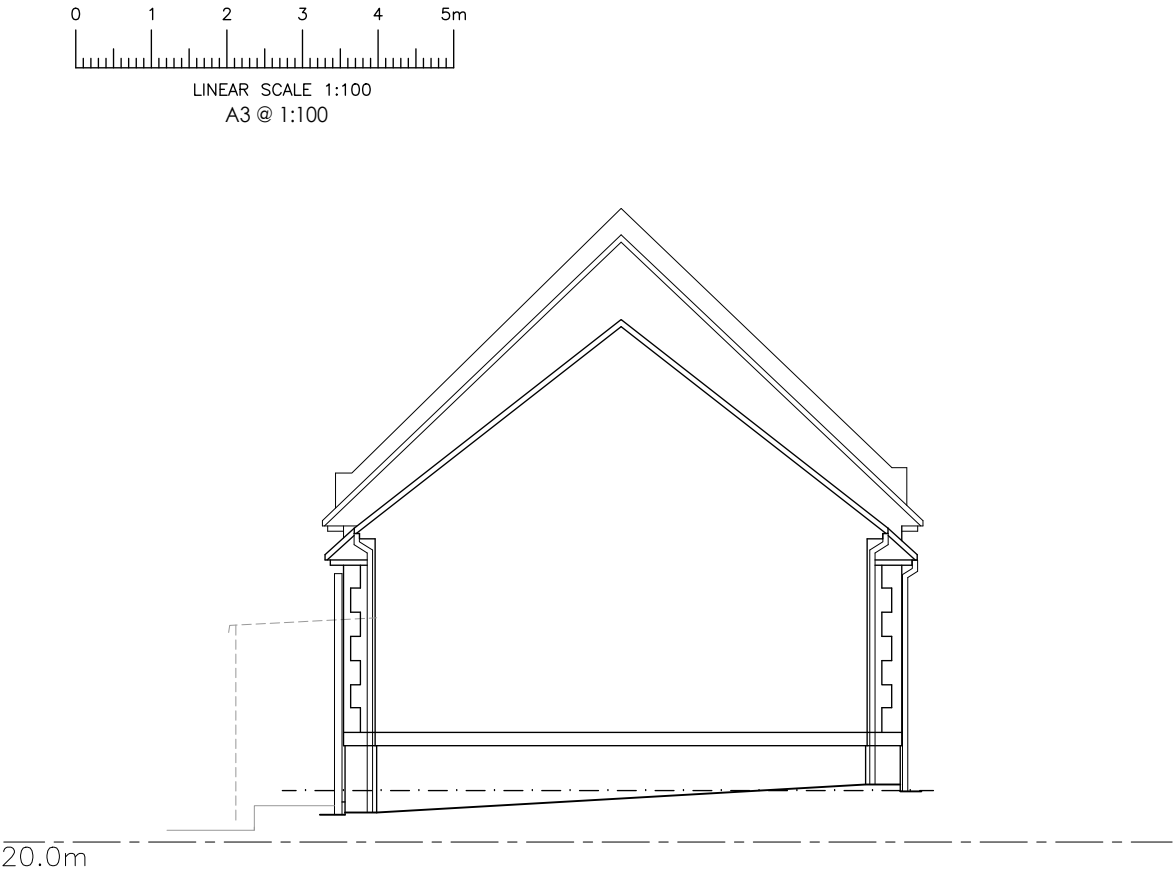

Rear (East) Elevation 1:100

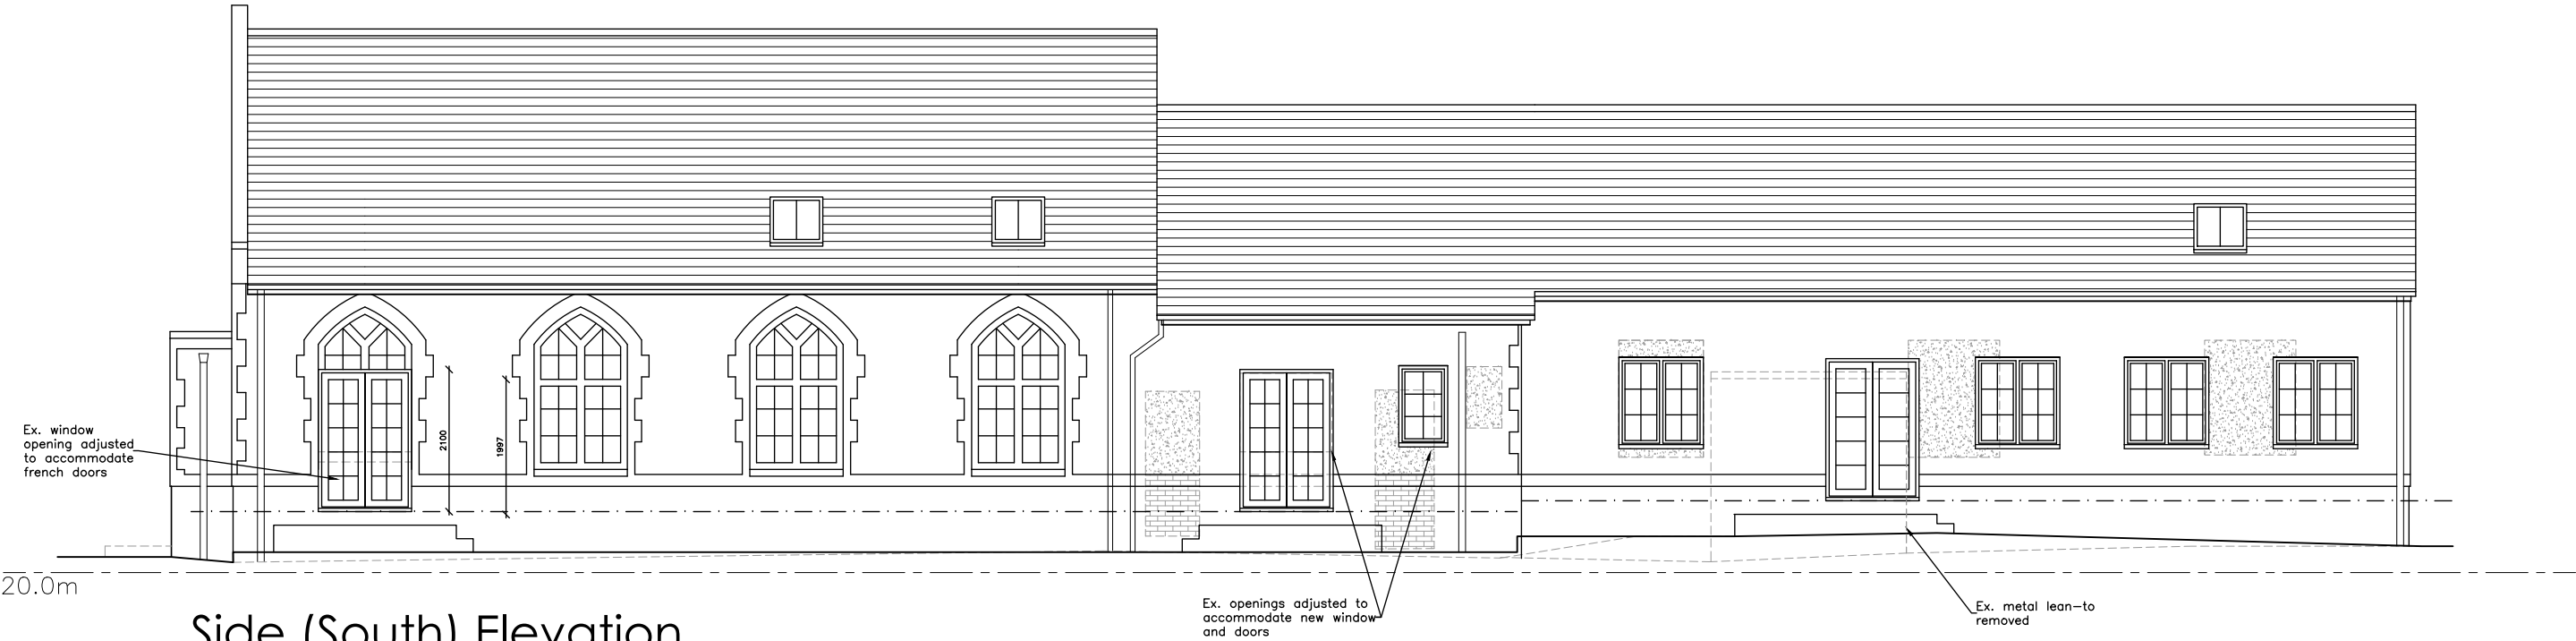

Side (South) Elevation