


PROPOSED PLANS




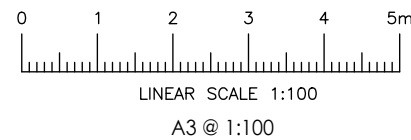


adp architects ltd
architects & urban designers

Tel: 0845 365 1475
Email: mail@adp-ltd.co.uk
www.adparchitectsltd.co.uk
Richmond Court, 94 Botley Road, Park Gate, Southampton, SO31 1BA

D	24.05.23	Unit 3 update
C	9.08.21	Section lines & first floor update
B	24.02.21	Deck steps added
A	18.02.21	Garage added & windows changed
rev: date:		note:

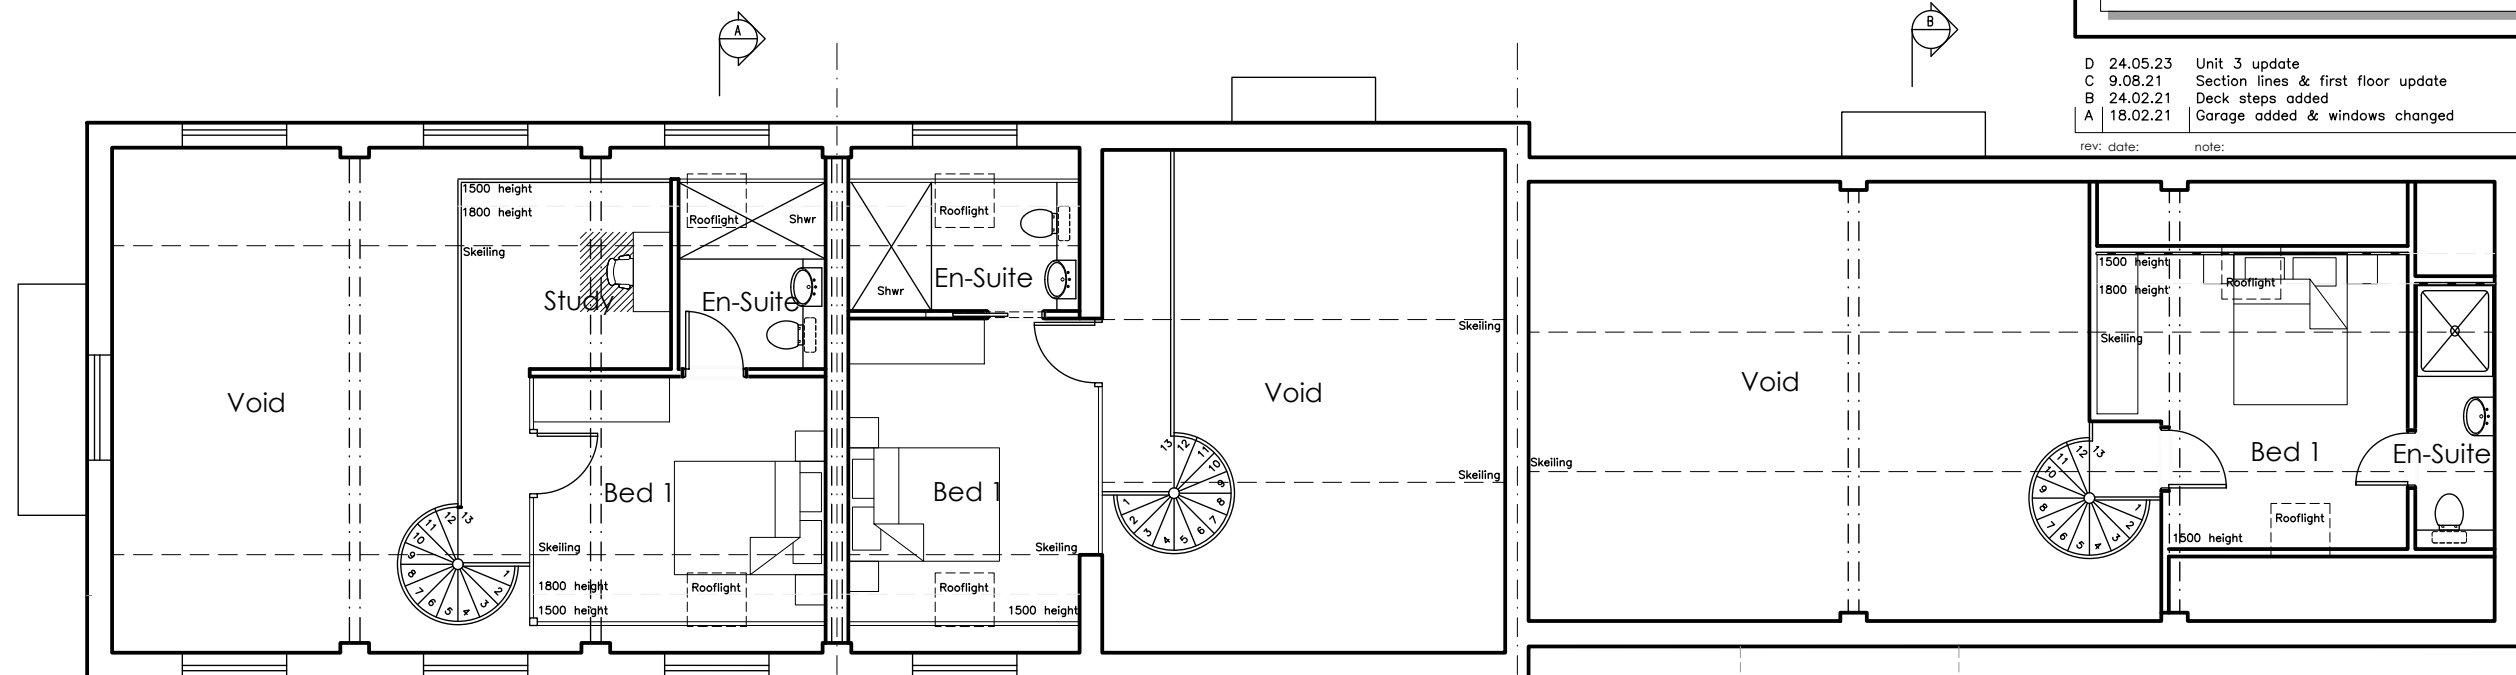

First Floor Plan

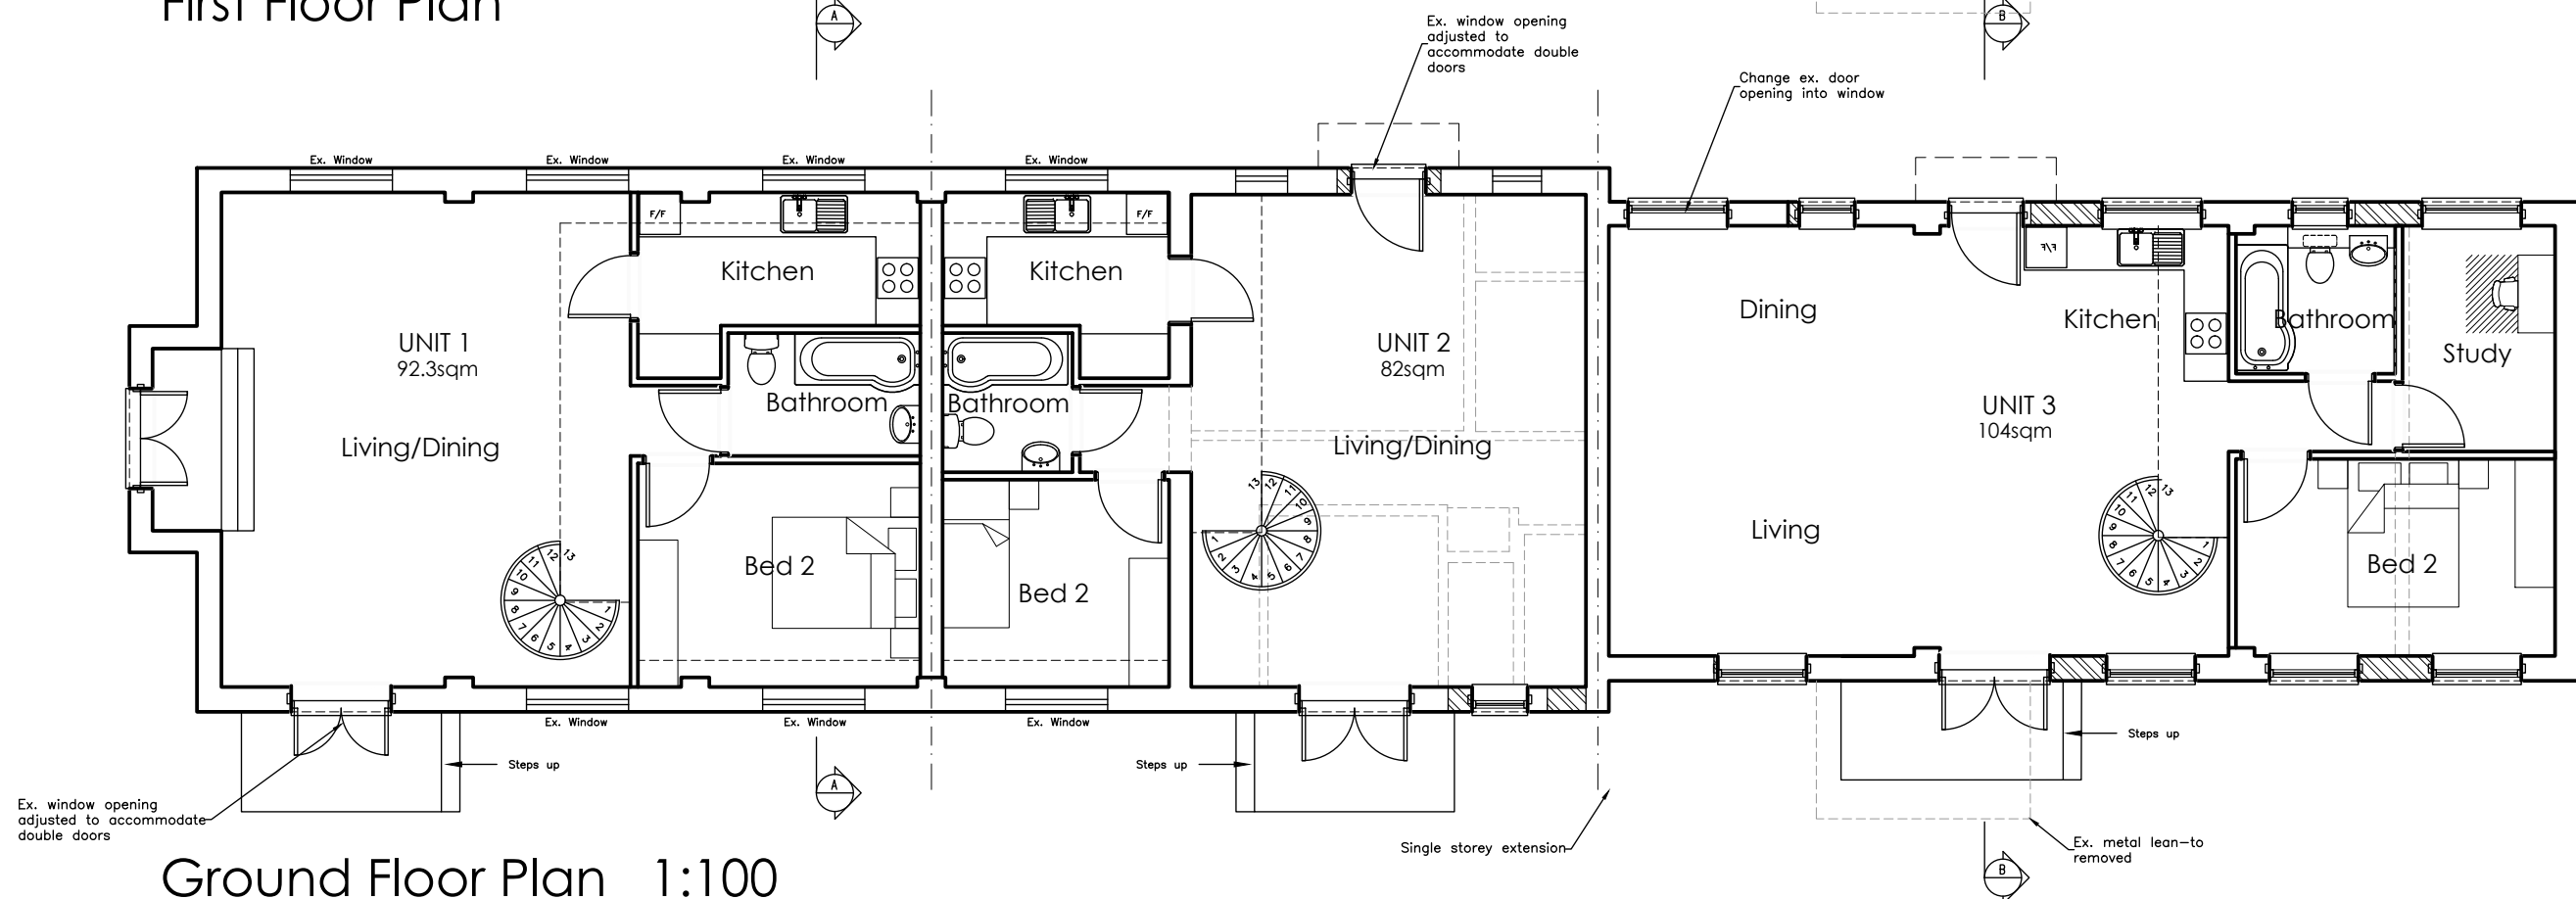

Ground Floor Plan 1:100

Conversion of Methodist Church α School Road α Lowford α SO31 8BU α Mr A Loizou α 1802-11d