


LINEAR SCALE 1:500

A3@1:500

BLOCK PLAN 1:500

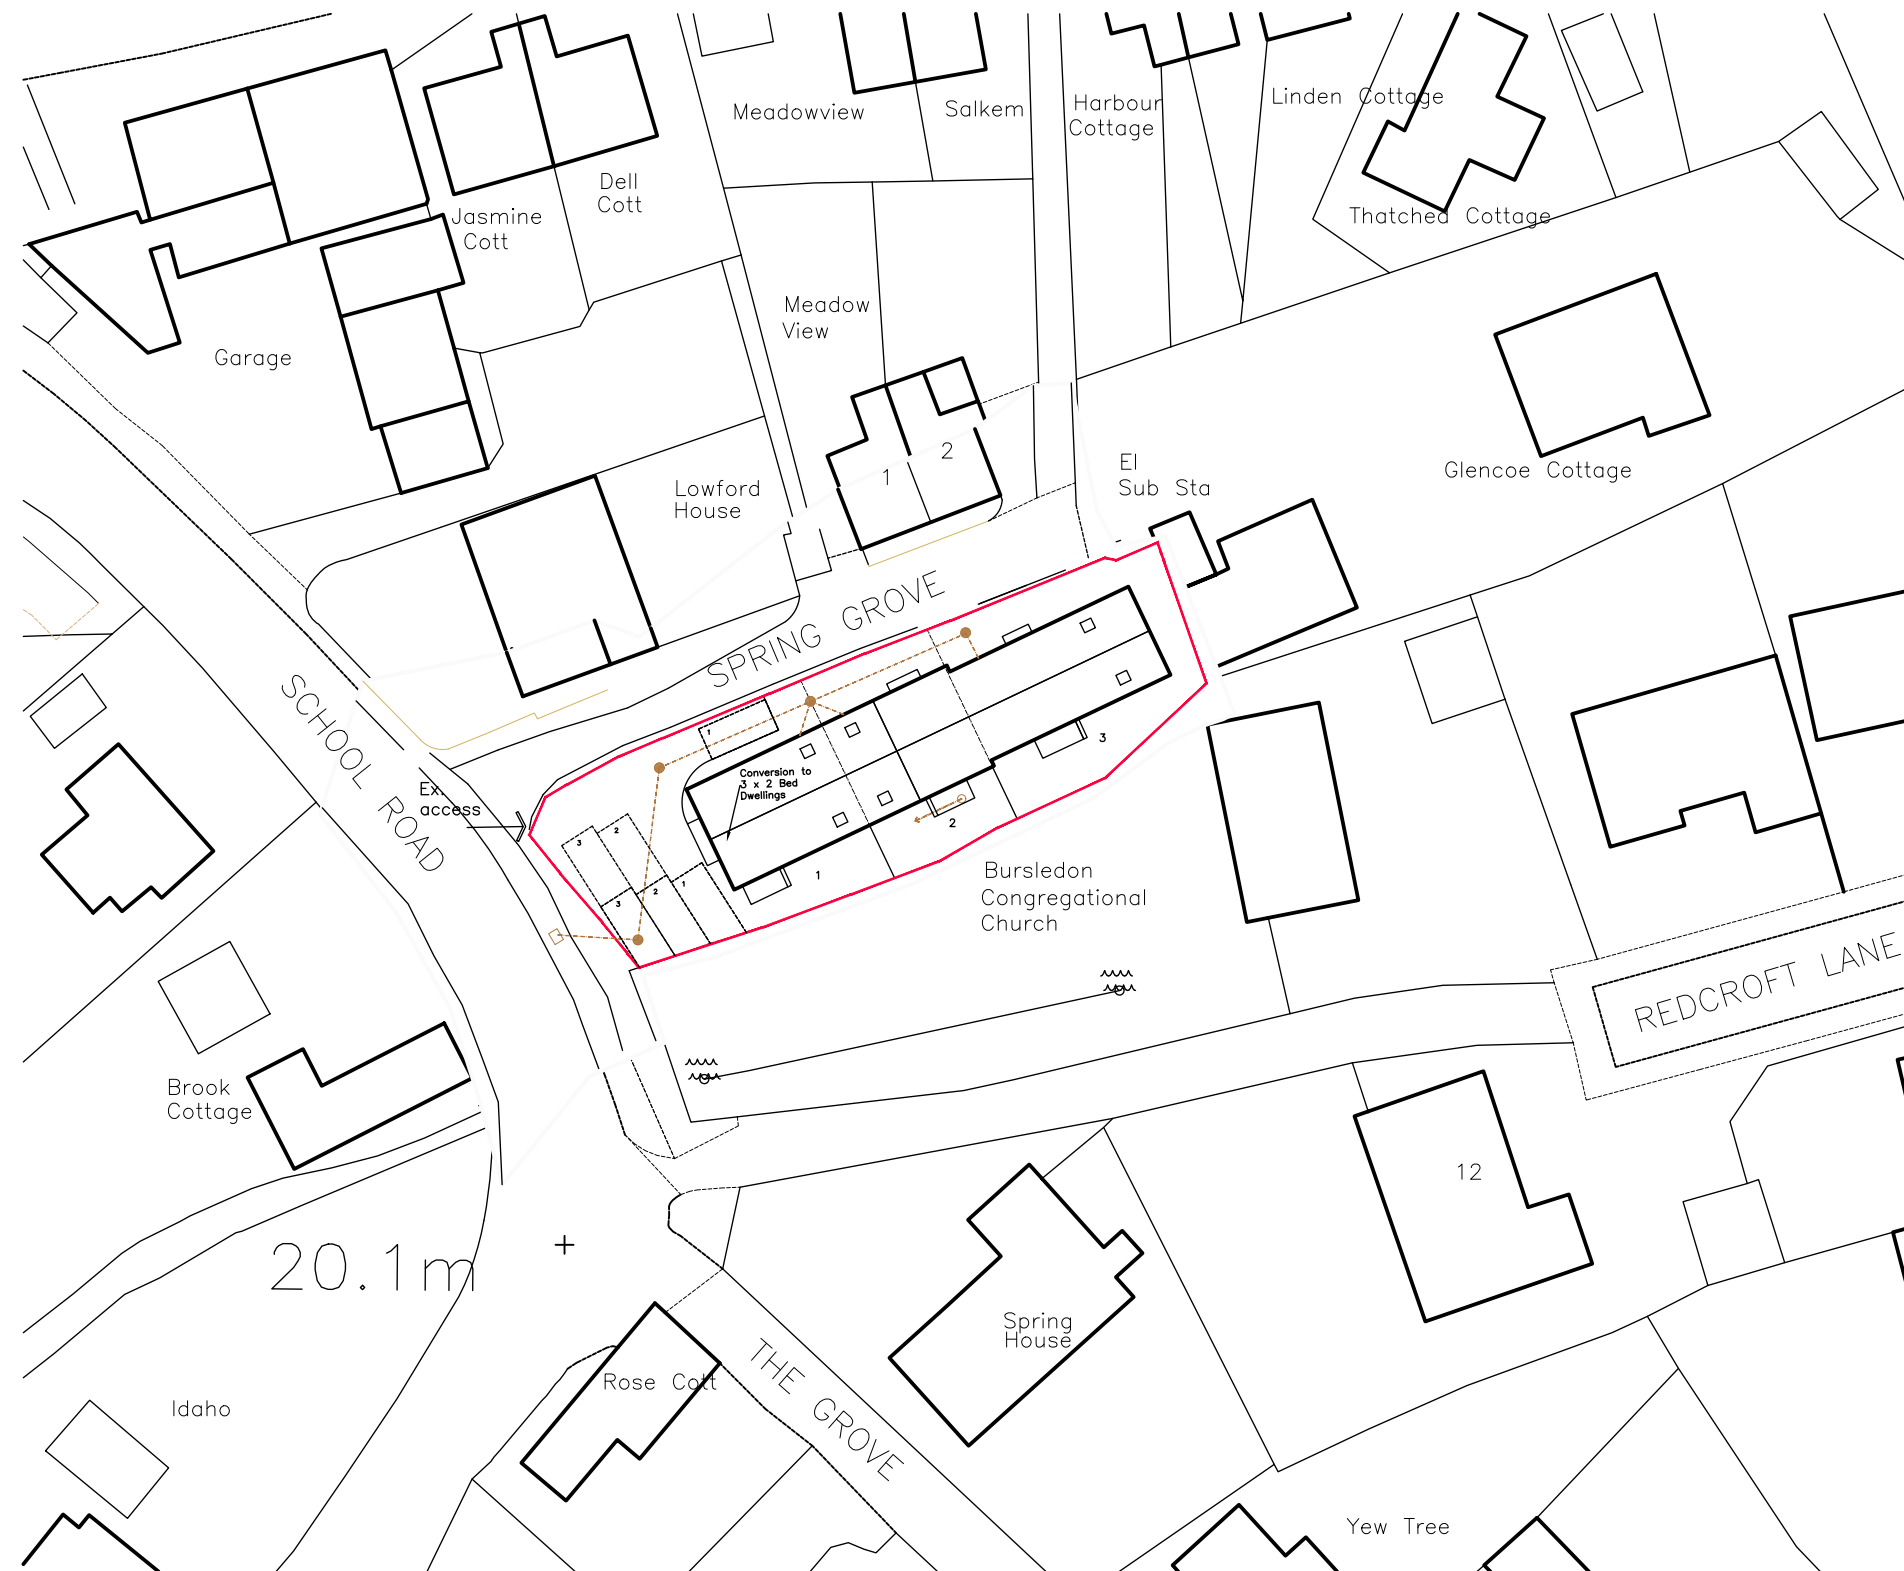

architects ltd

architects & urban designers

Tel: 0845 365 1475

Email: mail@adp-ltd.co.uk


www.adparchitectsltd.co.uk

Richmond Court, 94 Botley Road, Park Gate, Southampton, SO31 1BA

- | | | |
|---|----------|--------------------------------------|
| C | 13.06.23 | Parking update & garage removed |
| B | 10.08.21 | Slight re-alignment to OS (best fit) |
| A | 19.02.21 | Garage and rooflight update |

rev: date: note:

Crown Copyright. Licence Number 100022432

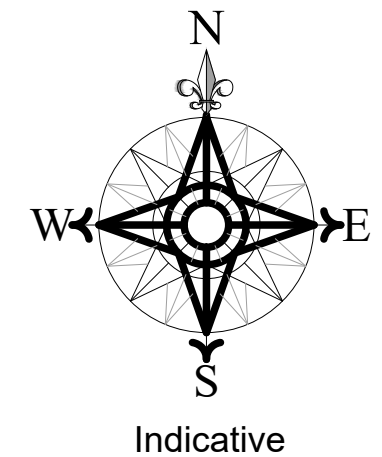

Conversion of Methodist Church α School Road α Lowford α SO31 8BU α Mr A Loizou α 1802-B01c