

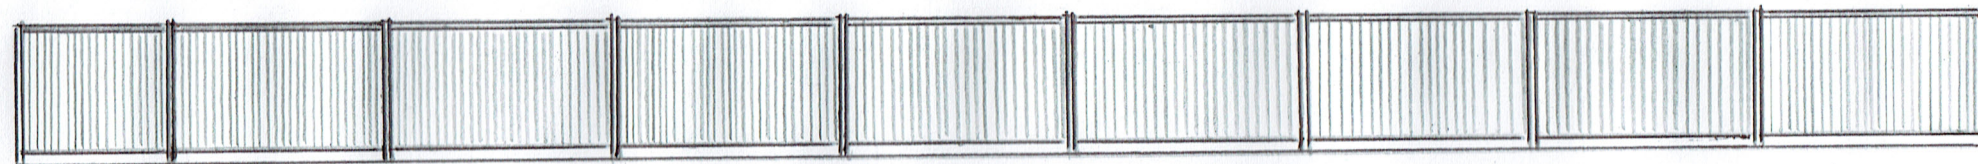


FENCE ELEVATION

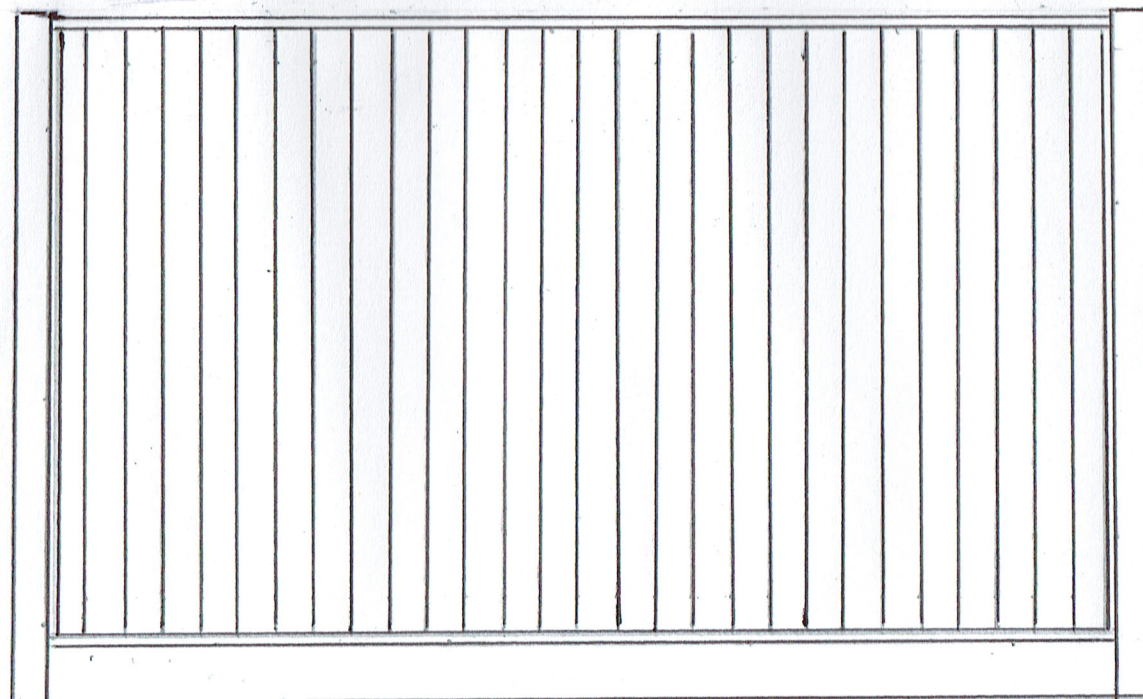

SCALE 1:100 @ A3

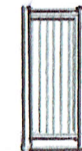

TYPICAL FENCE PANEL

SCALE 1:20 @ A3

25 SOUTHERN ROAD

WEST END

SOUTHAMPTON

SO30 3ES

FENCE ELEVATIONS

DWG NO: SR01 JUNE 2023