
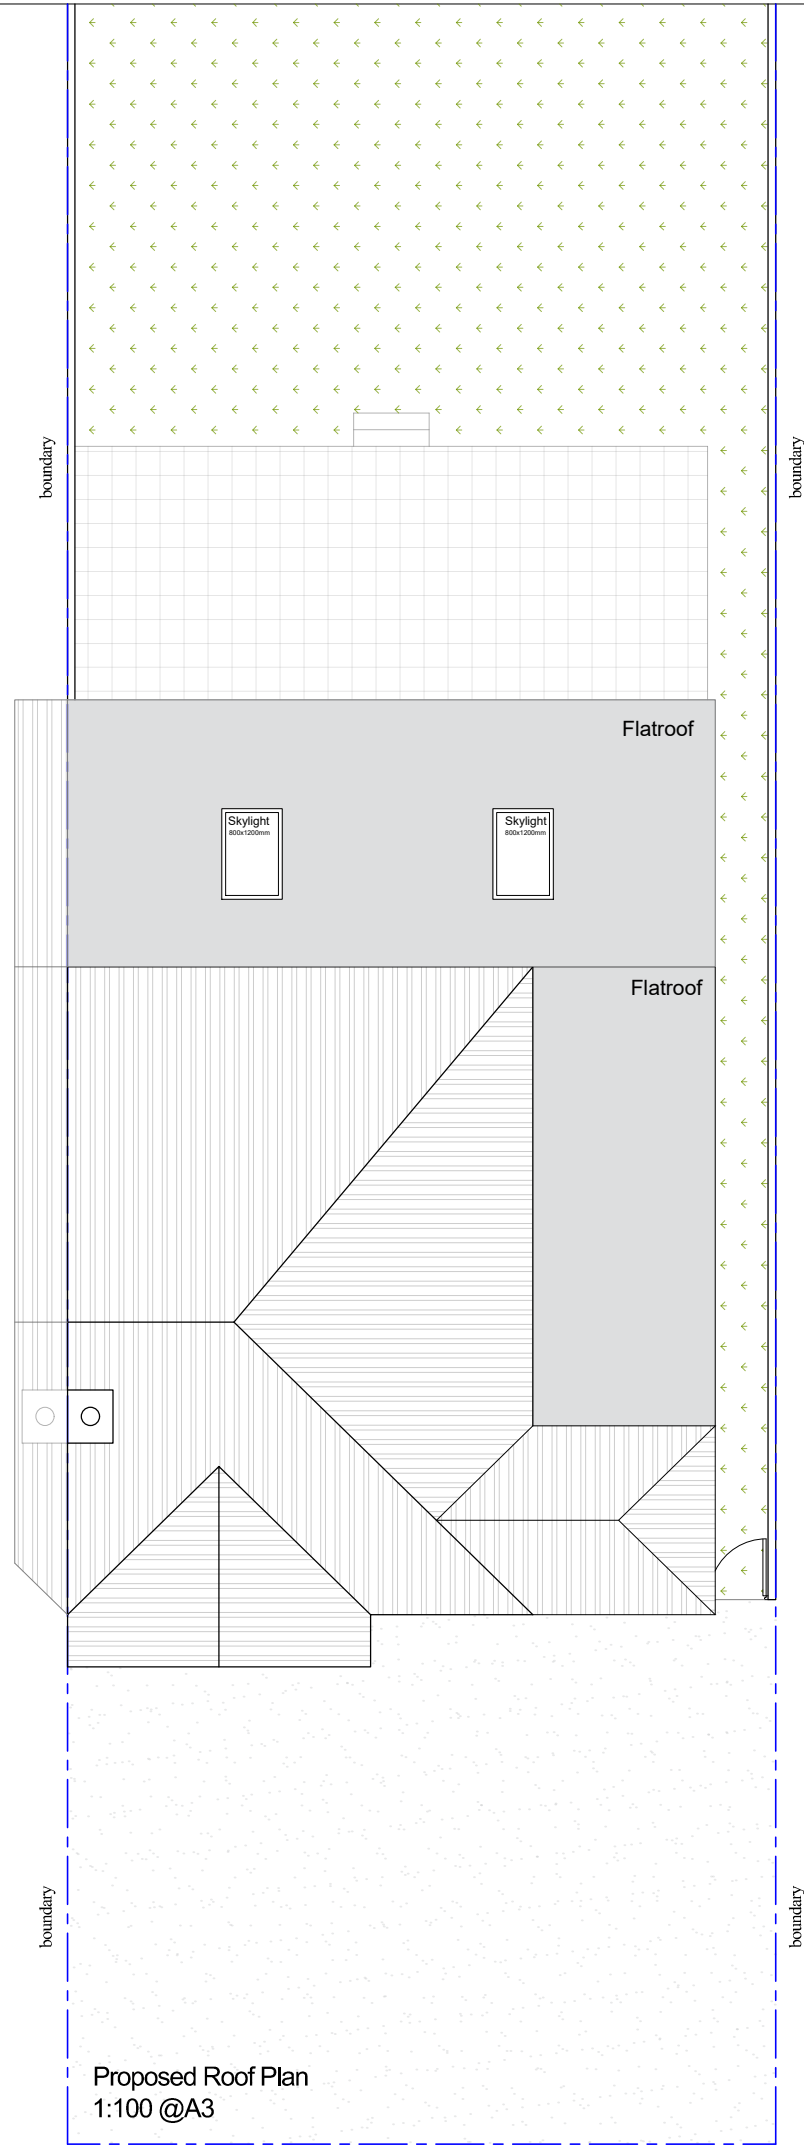


- EXISTING WALLS
- NEW CAVITY WALLS
- NEW STUD WALLS
- NEW DORMER WALLS

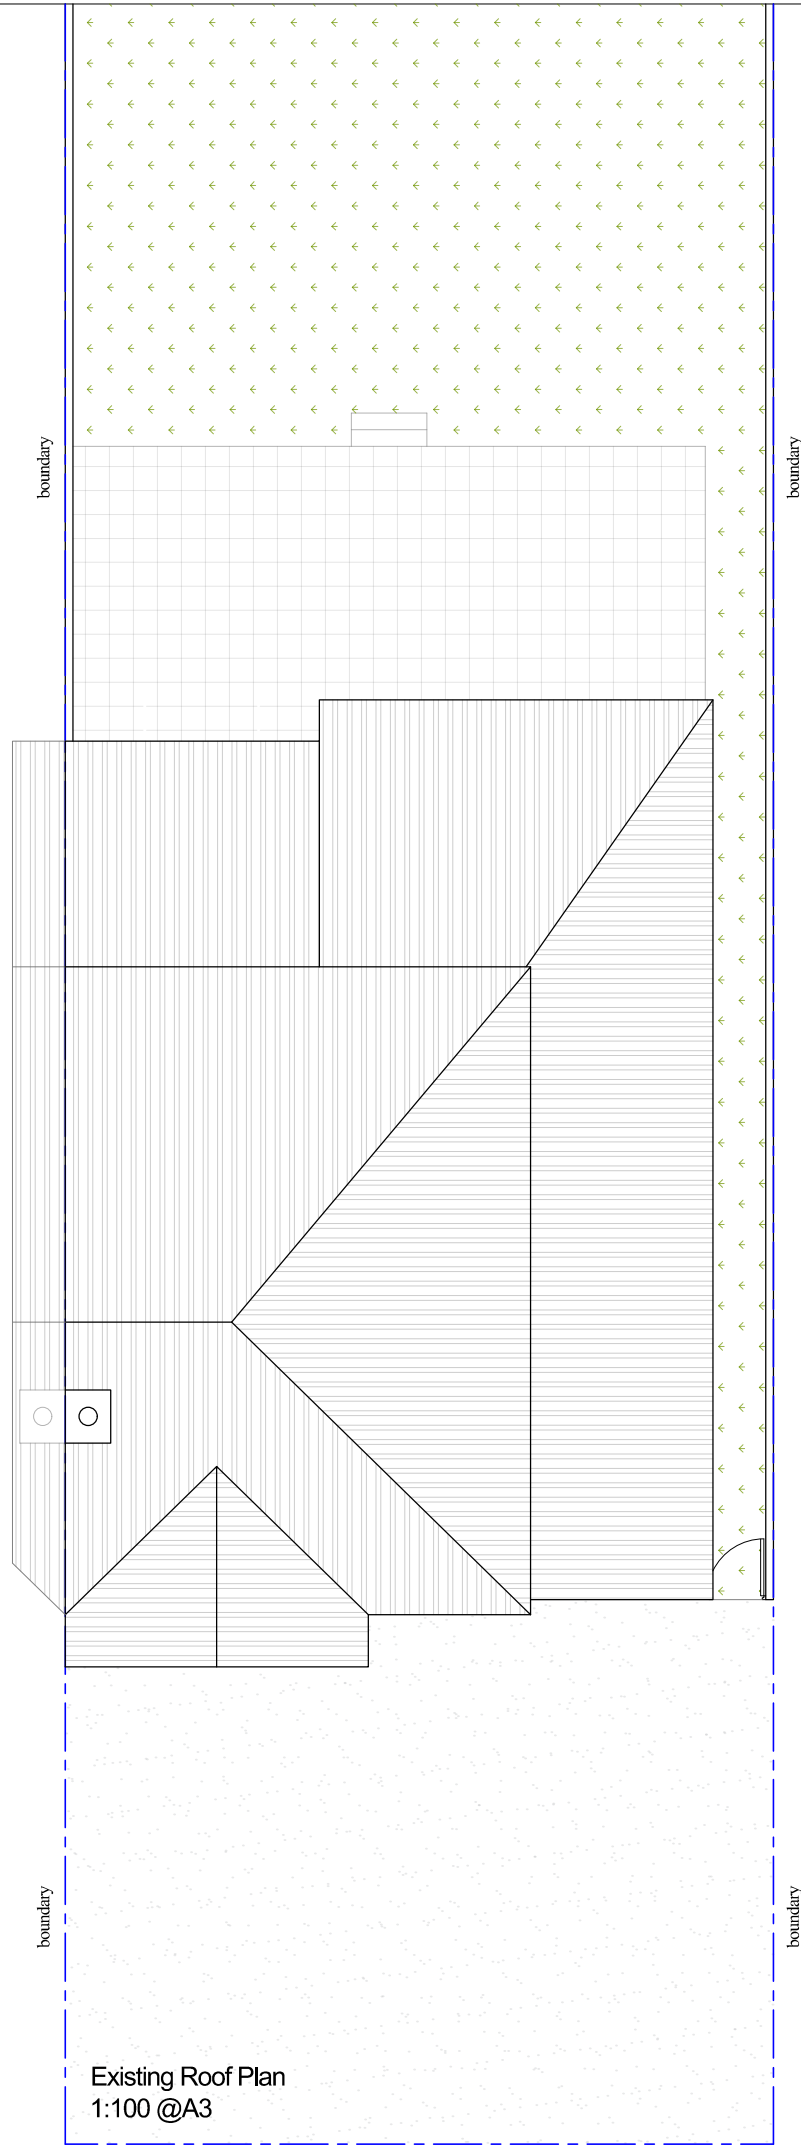

Project 12 KINGSWAY CHANDLER'S FORD		
Drawing Single Storey Rear Extension Double Storey Side Extension		
Title		
Drawing Status:		
Scale 1:100 @ A3	Drawn N.ALI	Date 27.04.2023
Project No 349	Page 04	Revision P3