
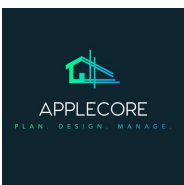


4 Archers Road - Location Plan

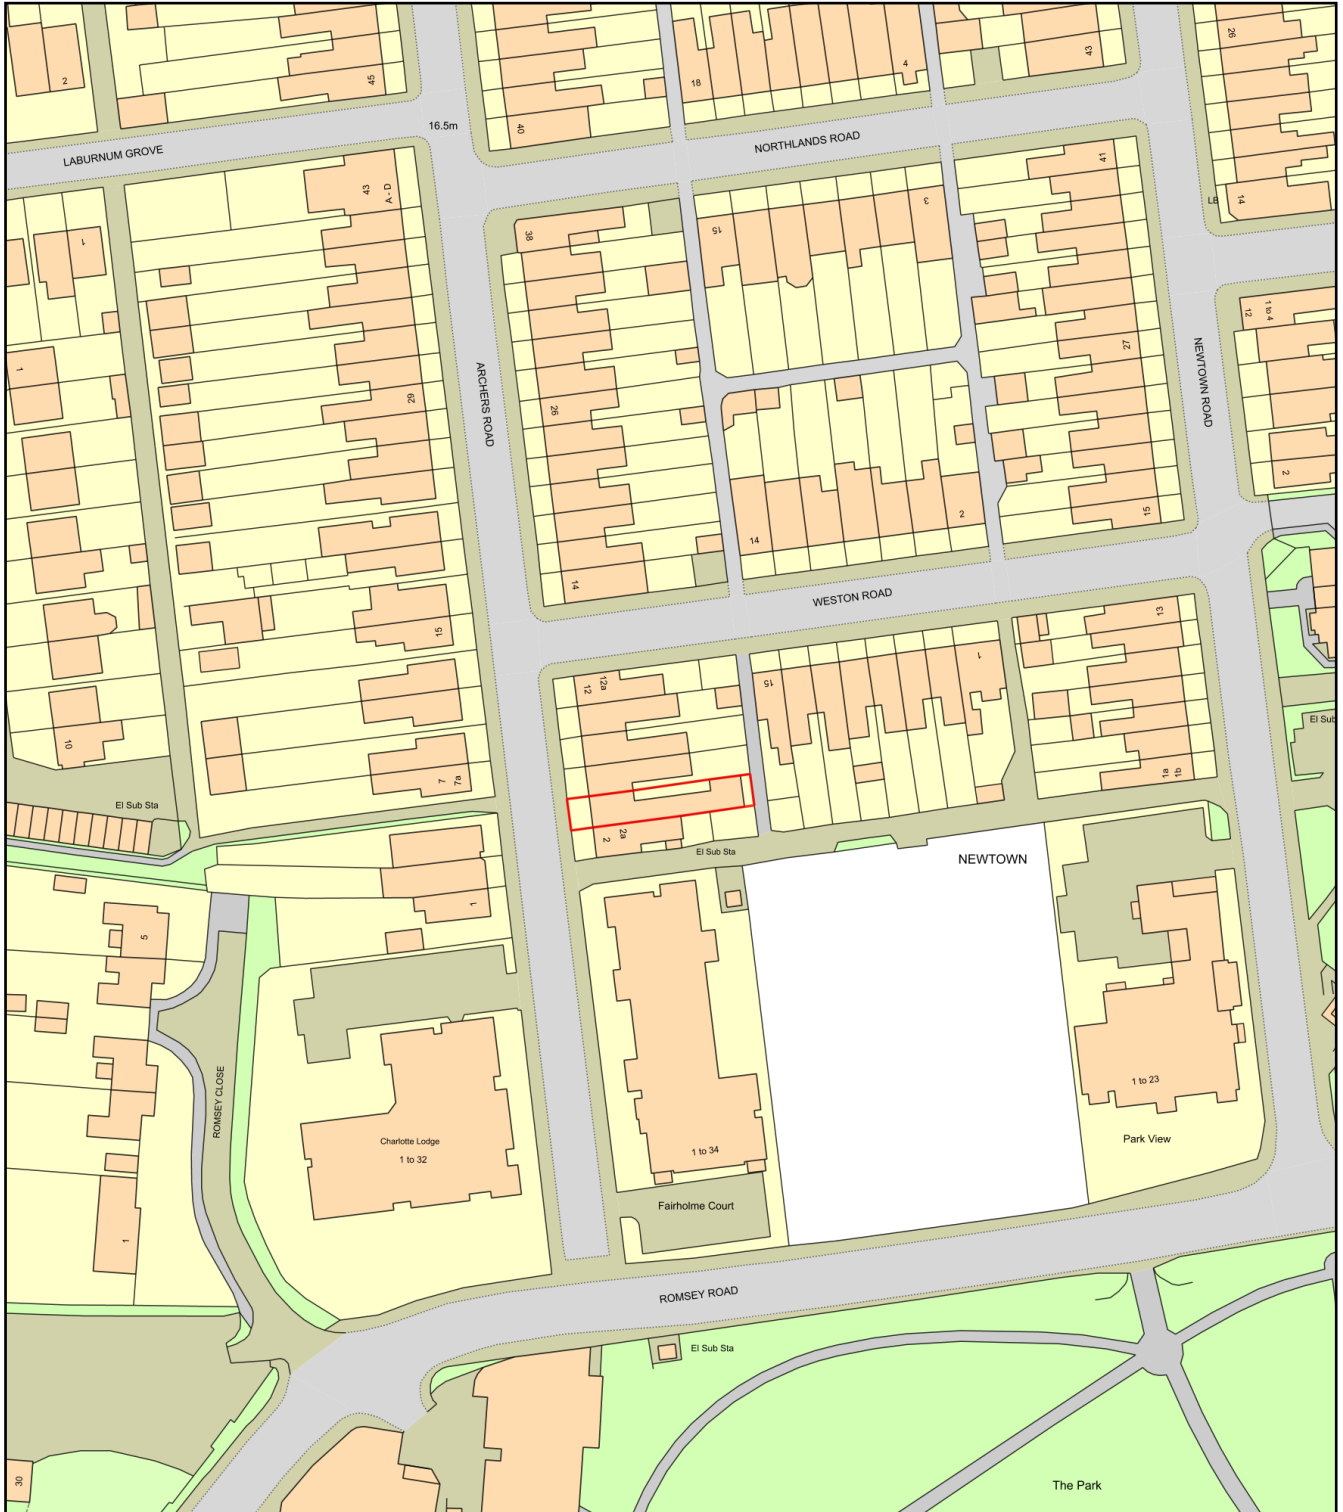

Plan Produced for: Applecore PDM Ltd

Date Produced: 26 Jun 2023

Plan Reference Number: TQRQM23177133152346

Scale: 1:1250 @ A4