


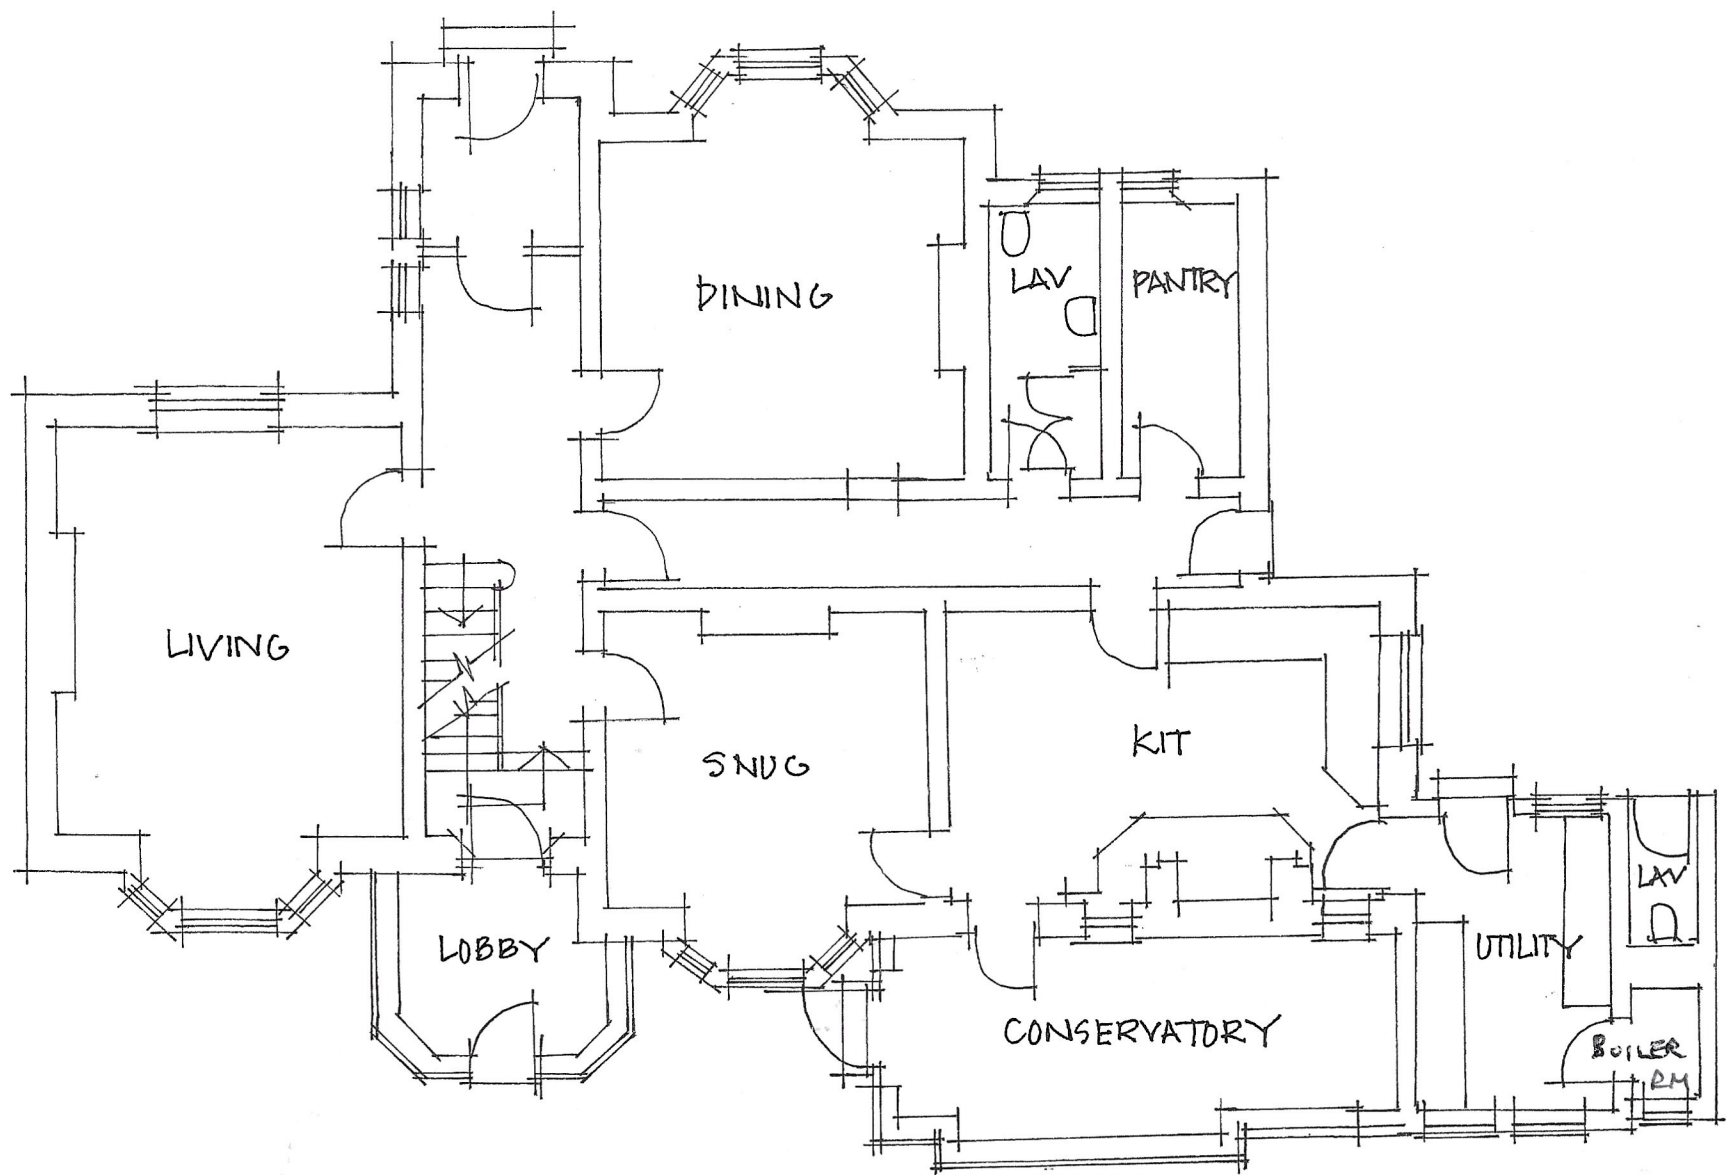

EXISTING GROUND FLOOR PLAN 1:100
PH 08/21 DRWG N° 3

