



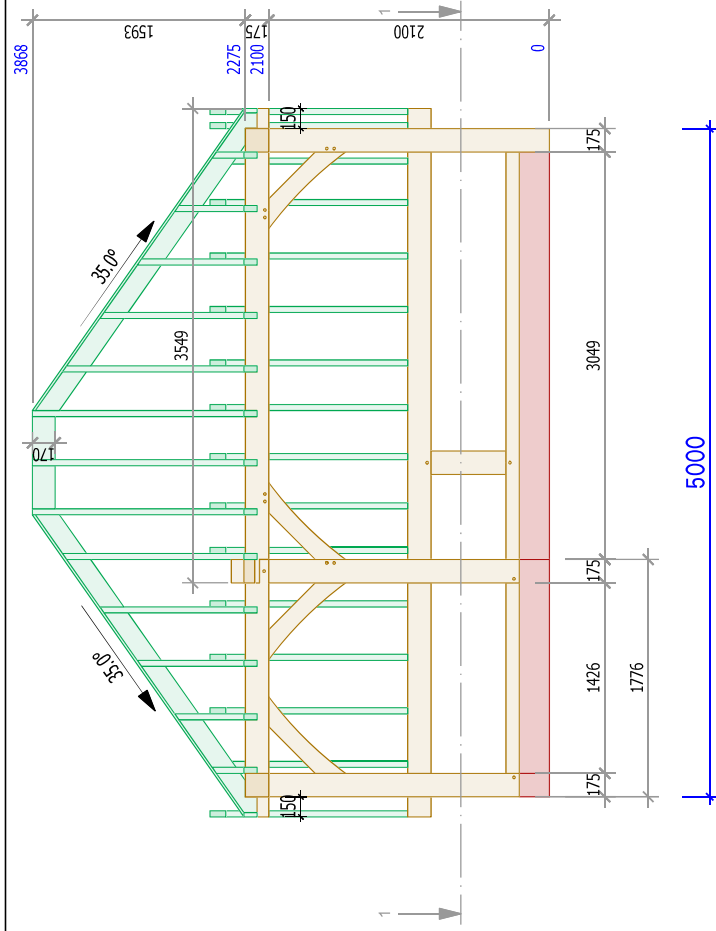

View: Front
Scale: 1:40

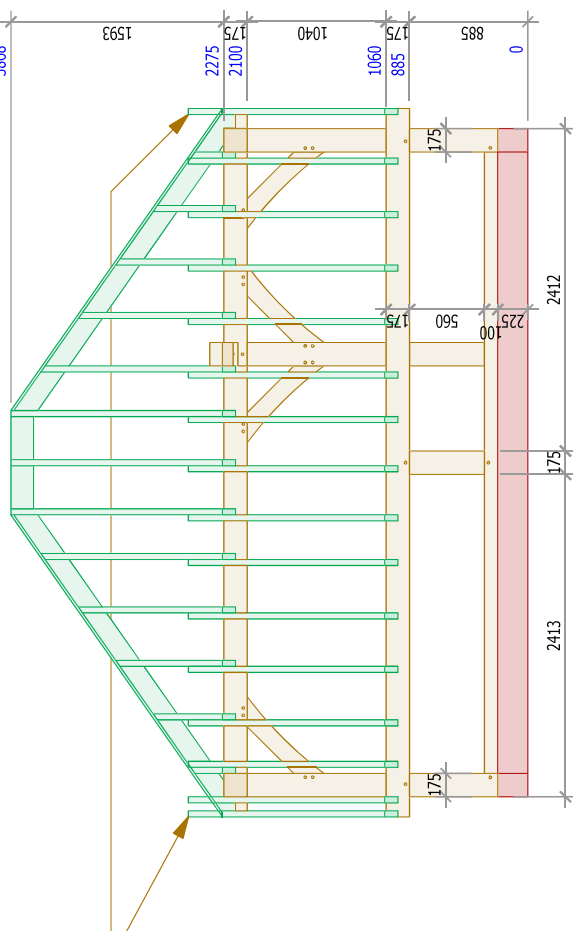

View: Rear
Scale: 1:40

Supplied longer for final cut on site

For Approval

NOTE: all timber for WALLS supplied as a meter run
and Walls not shown on this drawing
For all finishing details refer to Architect drawings

Project name: 1-Bay Garage-Catslide
Project number: ID6754
Project part: **Front & Rear Views**

Architect: Lemon Lumba
Customer: Lemon Lumba
Designer: MK

Date: 27/06/22 Scale A3: 1: as shown Rev C Rev.date 22/07 Drawing No ID6754.04

