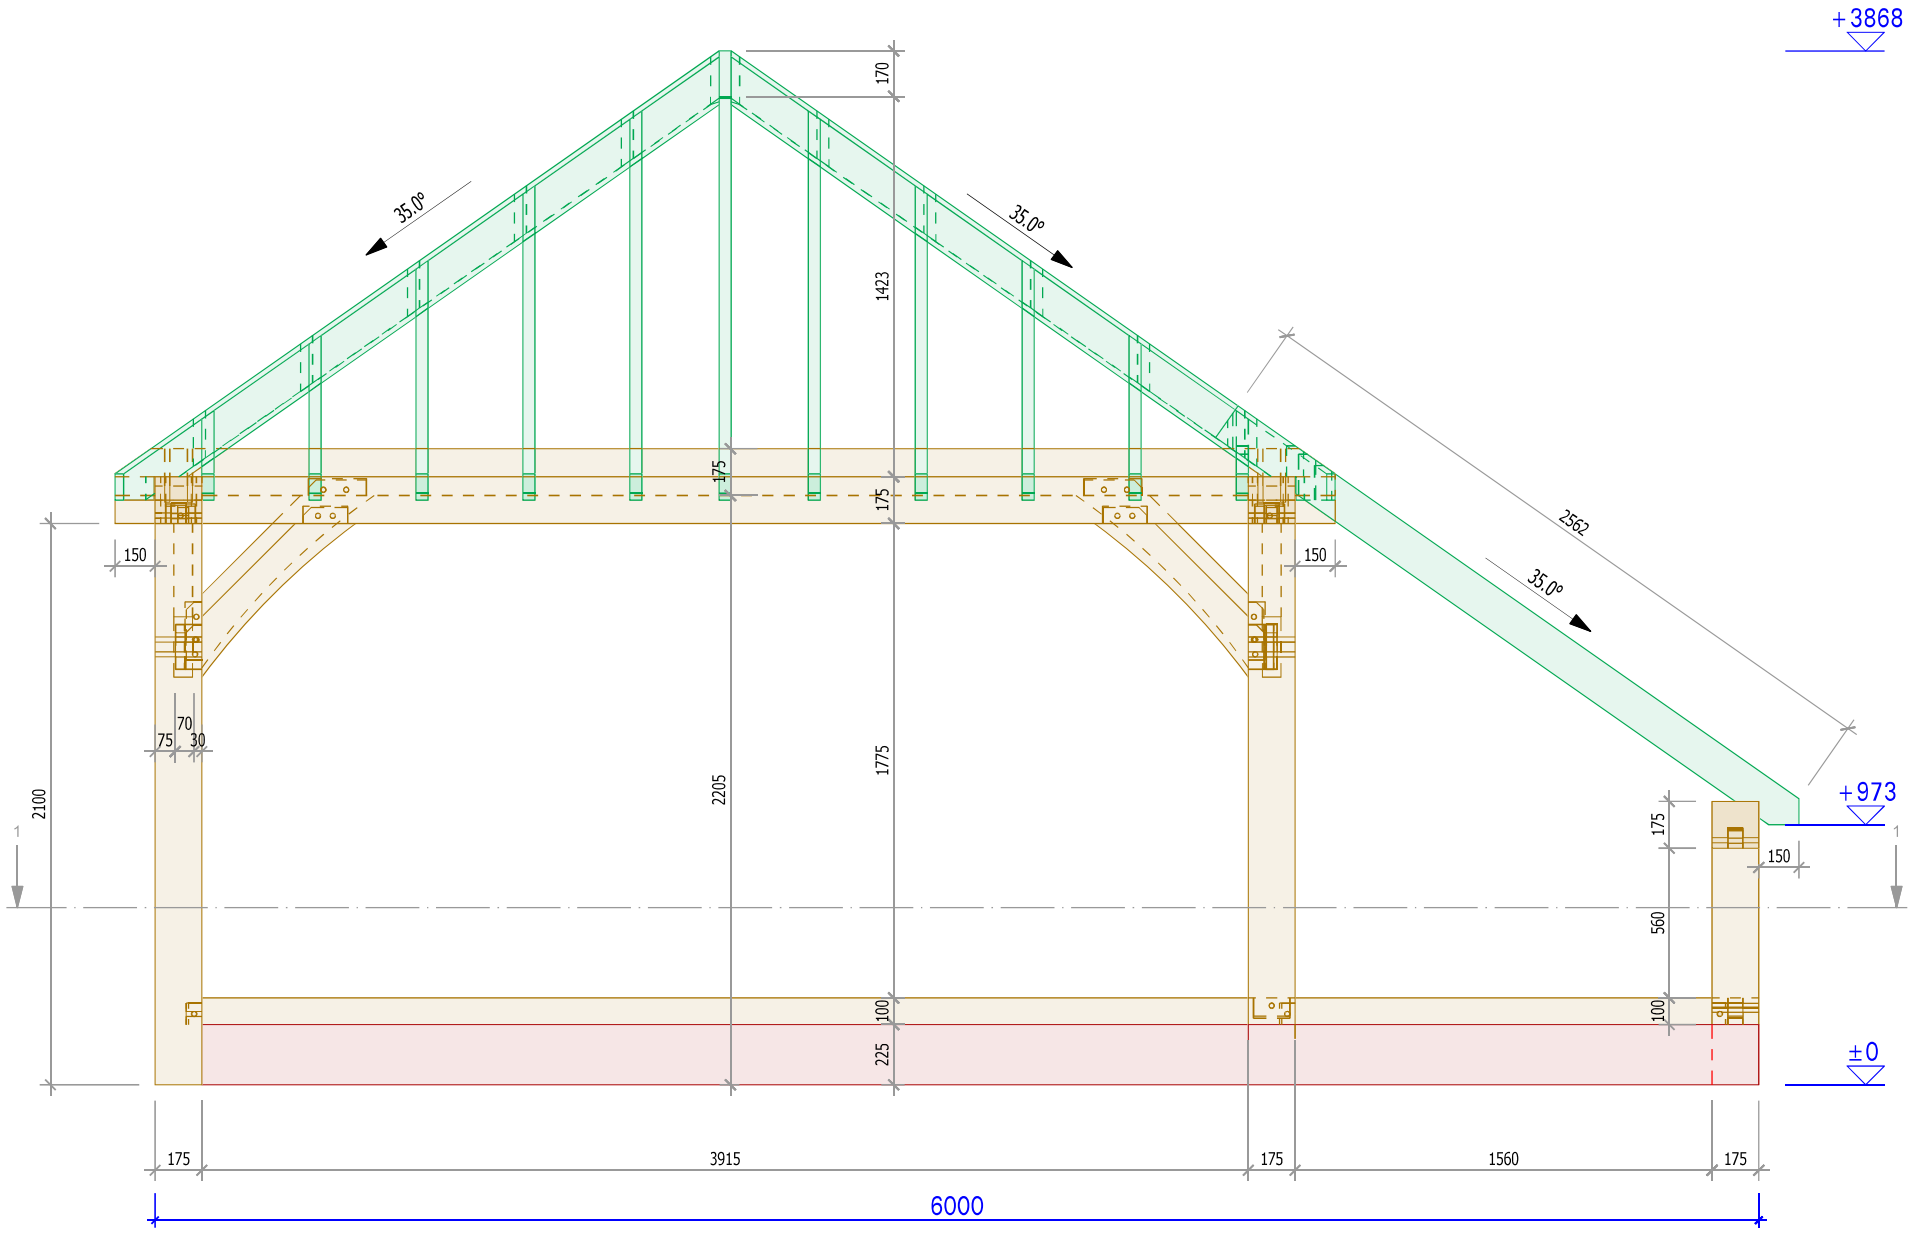


View: Side_RH
Scale: 1:20

For Approval

NOTE: all timber for WALLS supplied as a meter run
and Walls not shown on this drawing
For all finishing details refer to Architect drawings

Project name: 1-Bay Garage-Catslide			Architect: Lemon Lumba
Project number: ID6754			Customer: Lemon Lumba
Project part: **Side_RH View**			Designer: MK
Date:27/06/22	Scale A3: 1: as shown	Rev C Rev.date 22/07	Drawing No ID6754.05

LEMON LUMBA