


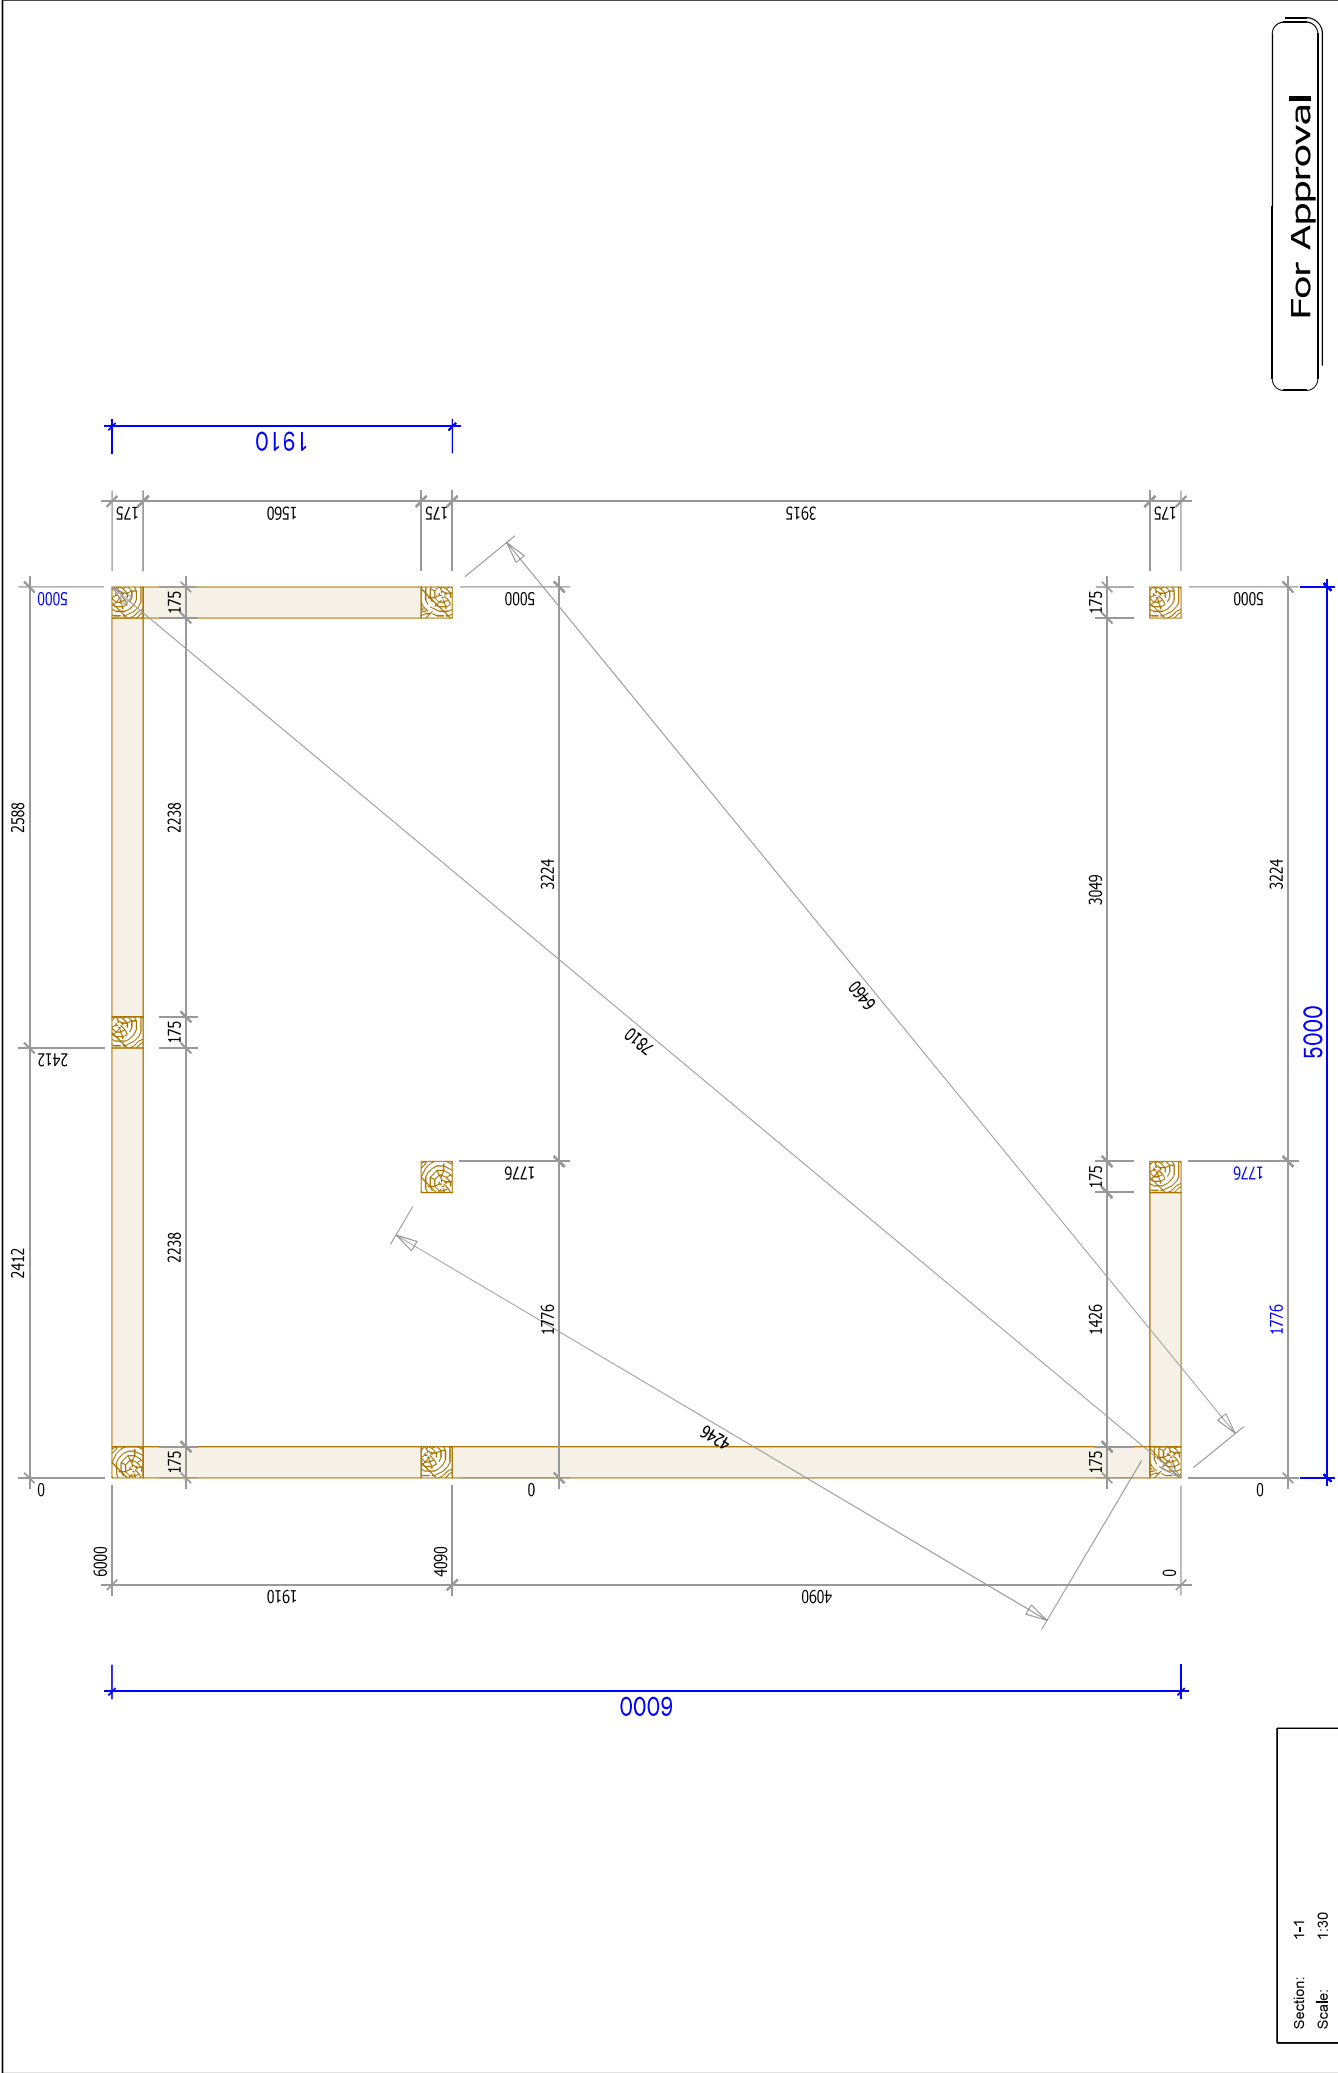

Section: 1-1
Scale: 1:30

For Approval

LEMON LUMBA		Architect: Lemon Lumba Customer: Lemon Lumba Designer: MK	
Project name: 1-Bay Garage-Catslide Project number: ID6754 Project part: Section 1-1		Rev C Rev.date 22/07	Drawing No ID6754.06
Date: 27/06/22	Scale A3: 1: as shown		