






REAR (SOUTHEAST) ELEVATION

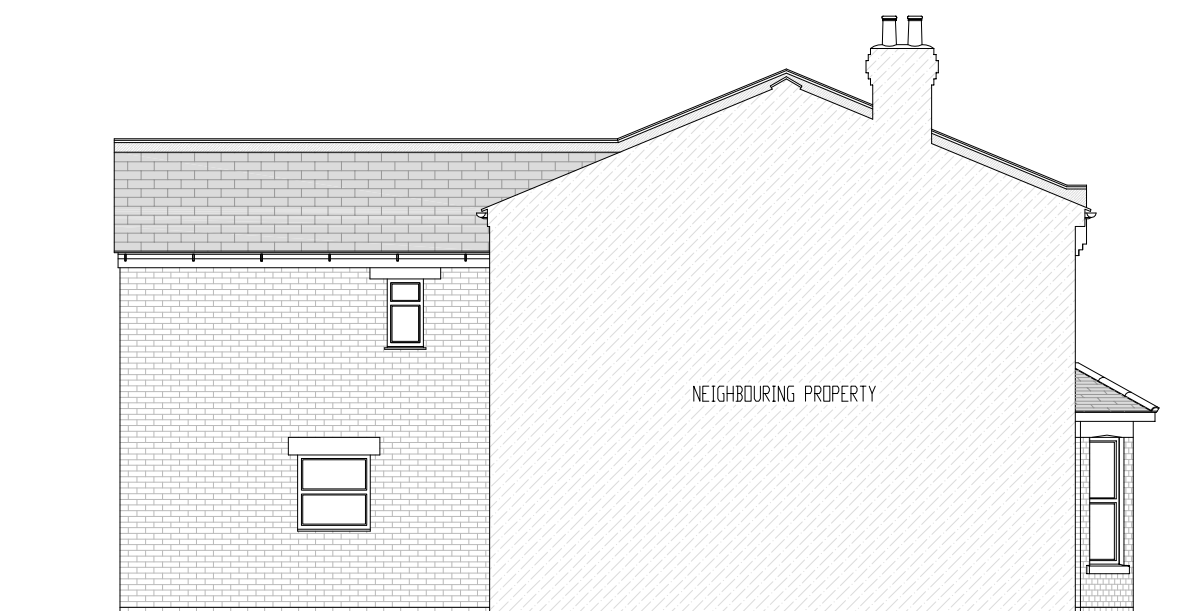


SIDE (NORTHEAST) ELEVATION

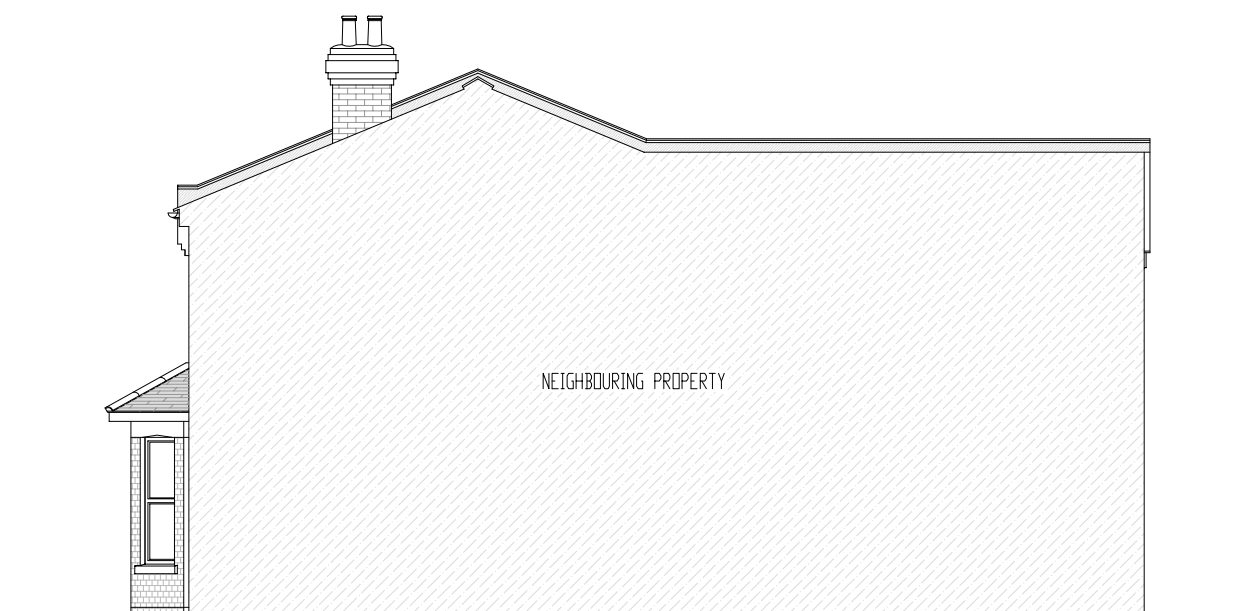

SIDE (SOUTHWEST) ELEVATION

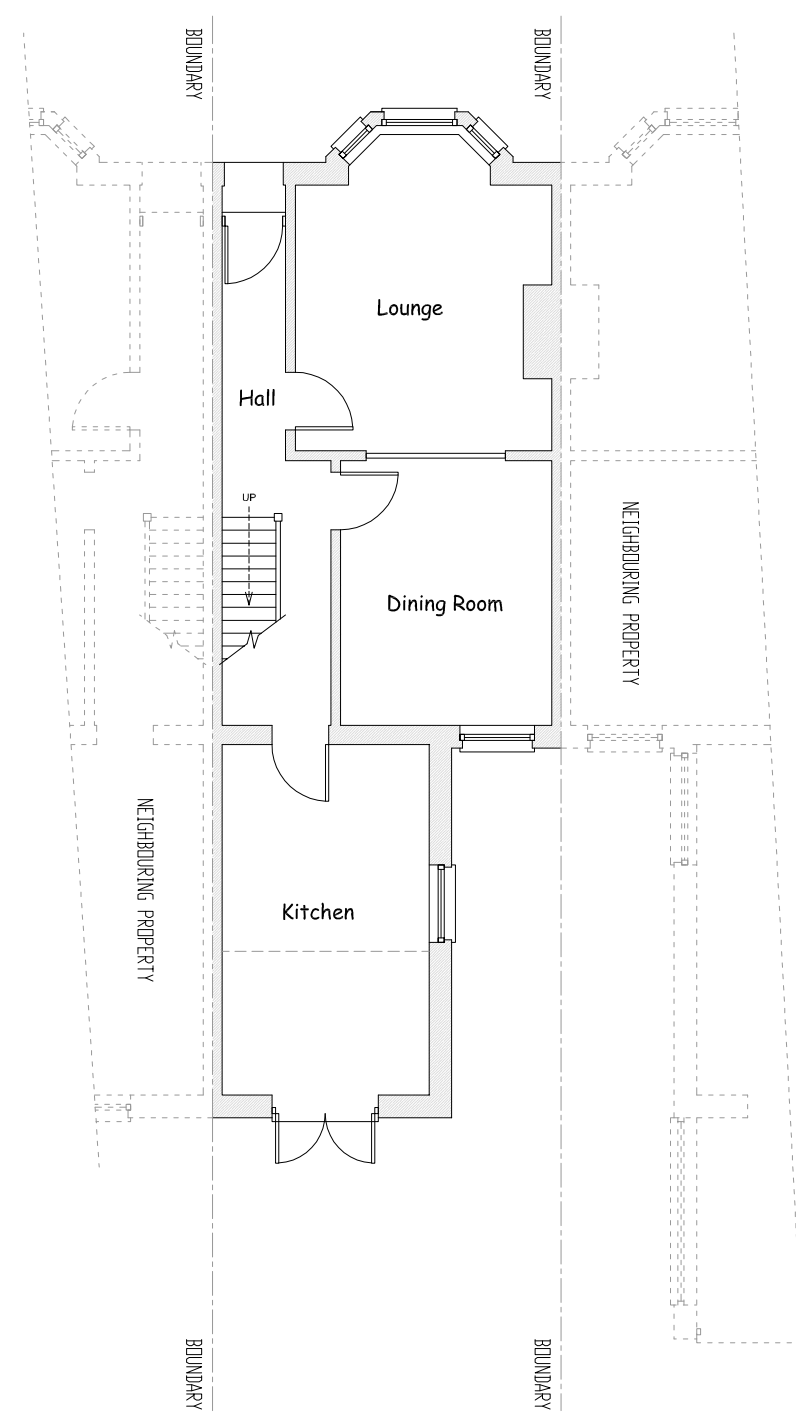

GROUND FLOOR PLAN

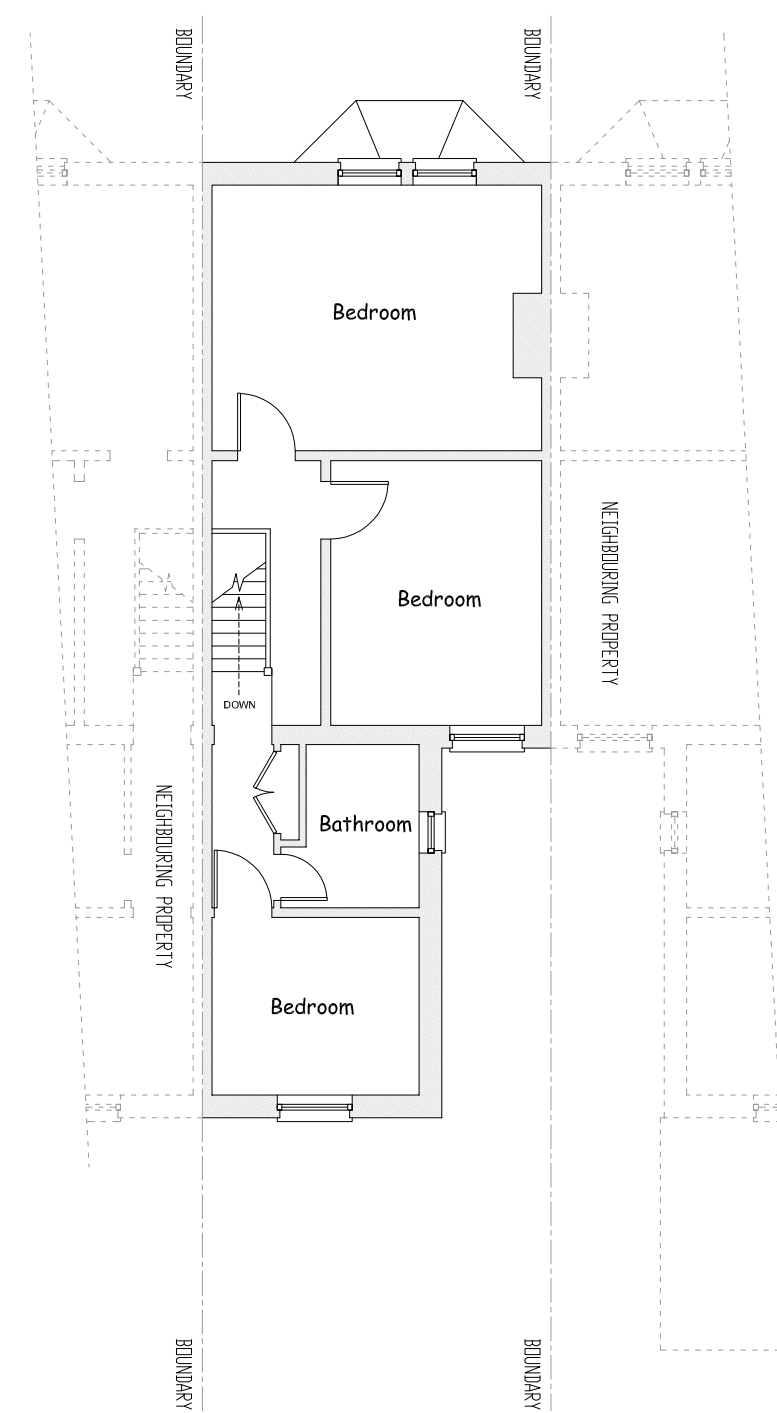


FIRST FLOOR PLAN

EXISTING
PROPOSED

PROPOSED SINGLE STOREY
REAR EXTENSION

Existing Plans & Elevations

THIS DRAWING IS THE COPYRIGHT OF WHOLE CONCEPTS ©

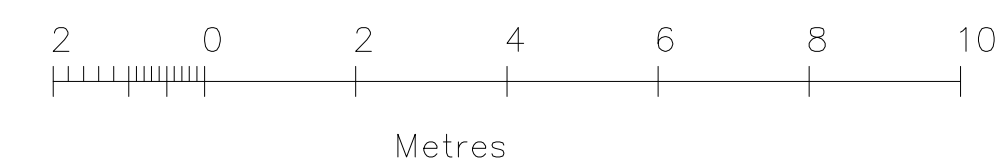

1 Wordsworth Road
Southampton, SO15 5LX
Tel: 07803 079640

Project Name and Address
**75 Doncaster Road
Eastleigh
Hampshire
SO50 5QP**

Project **Rev.5** Sheet **1**
Date **08.06.23**
Scale **1:100@A1**