
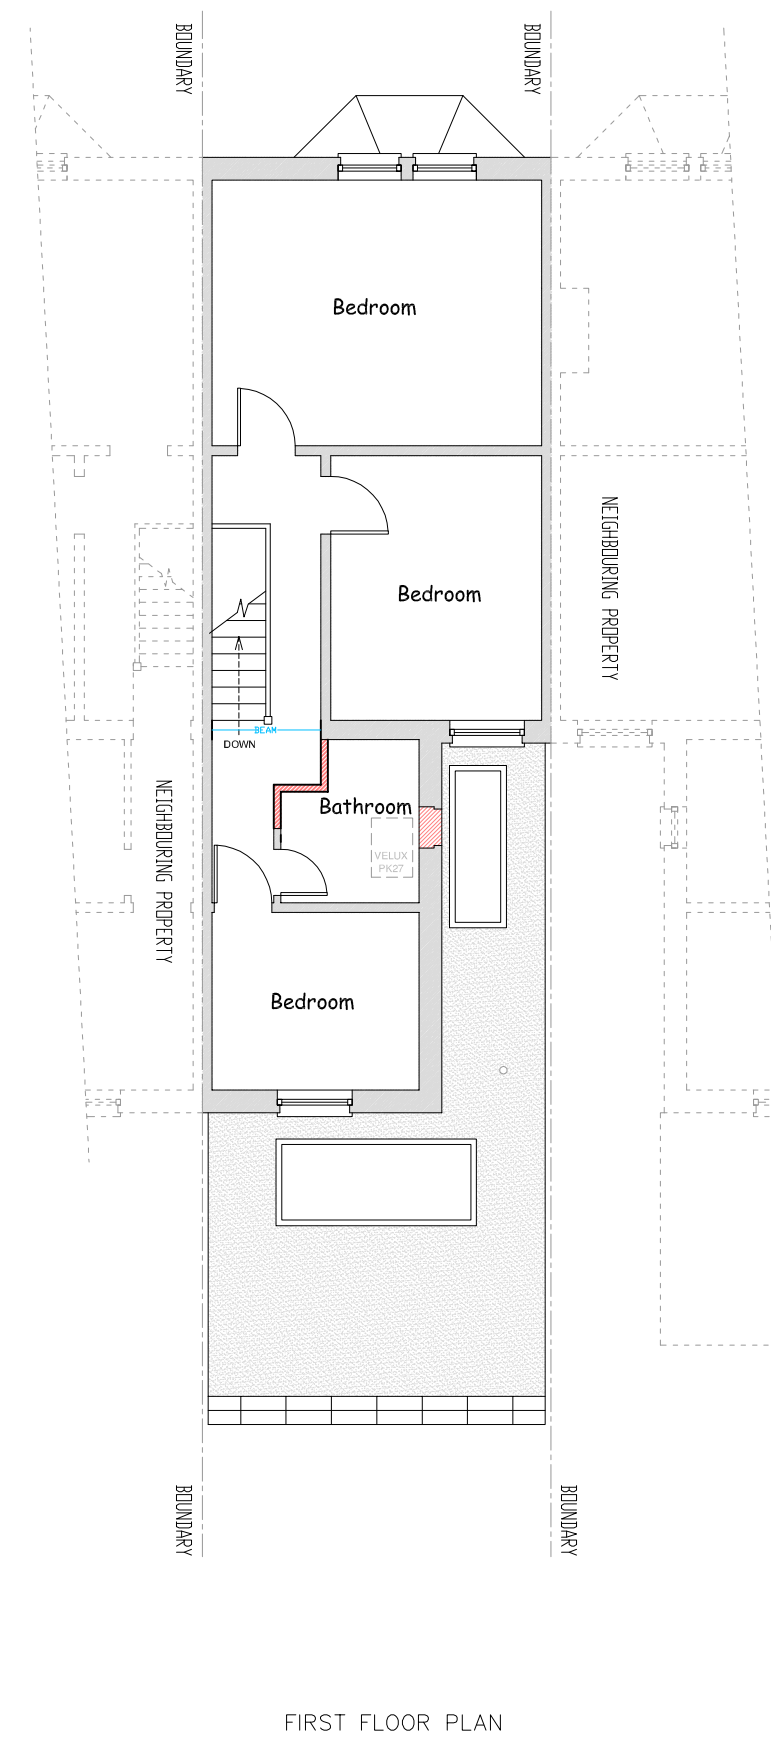
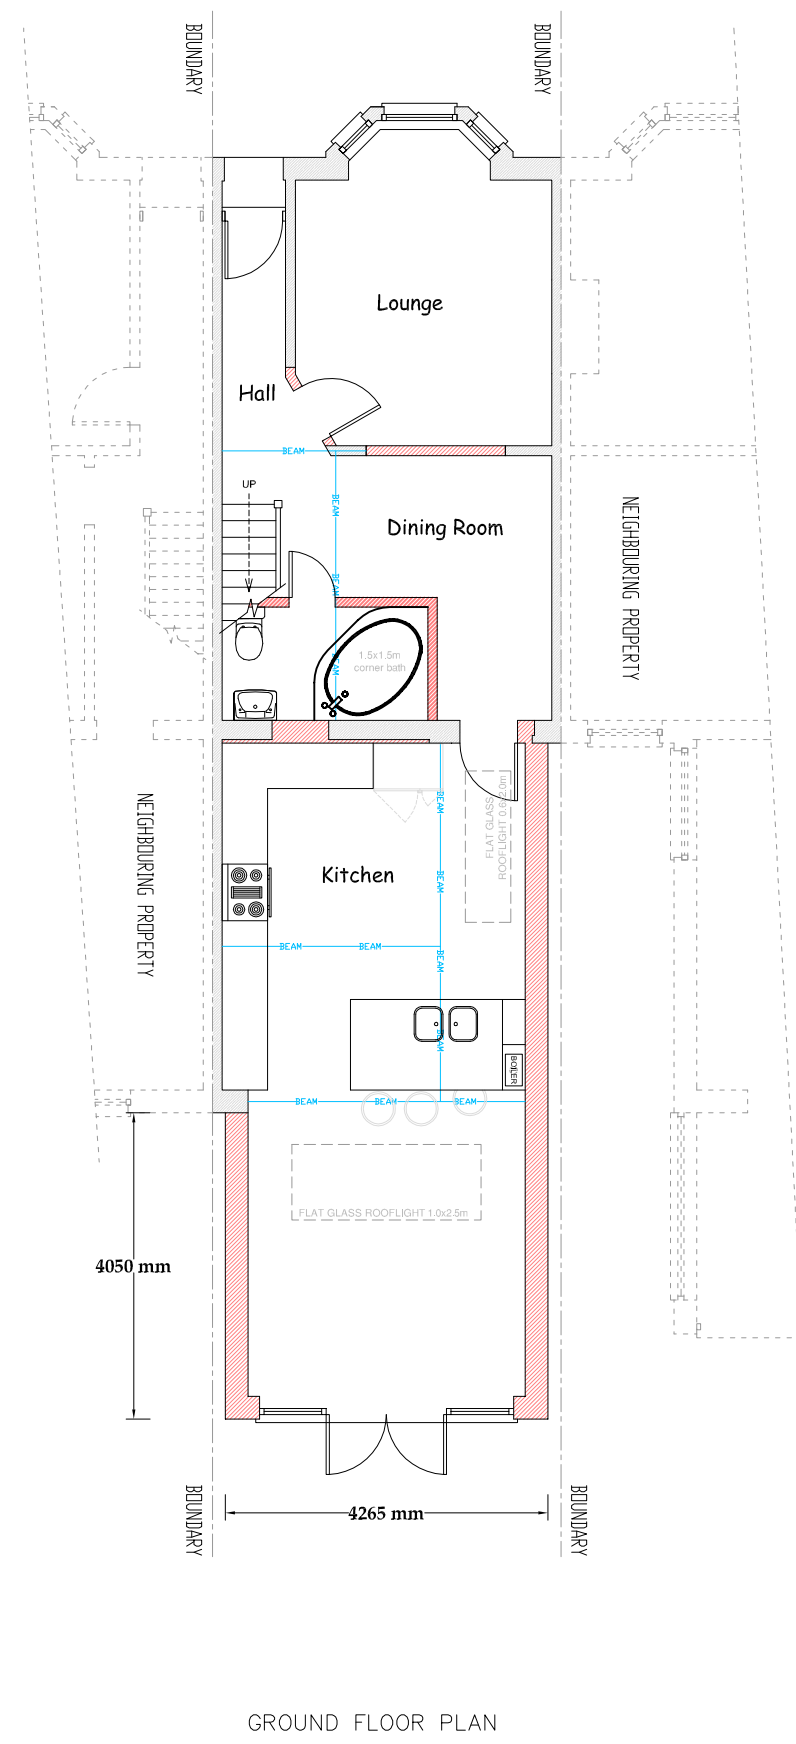
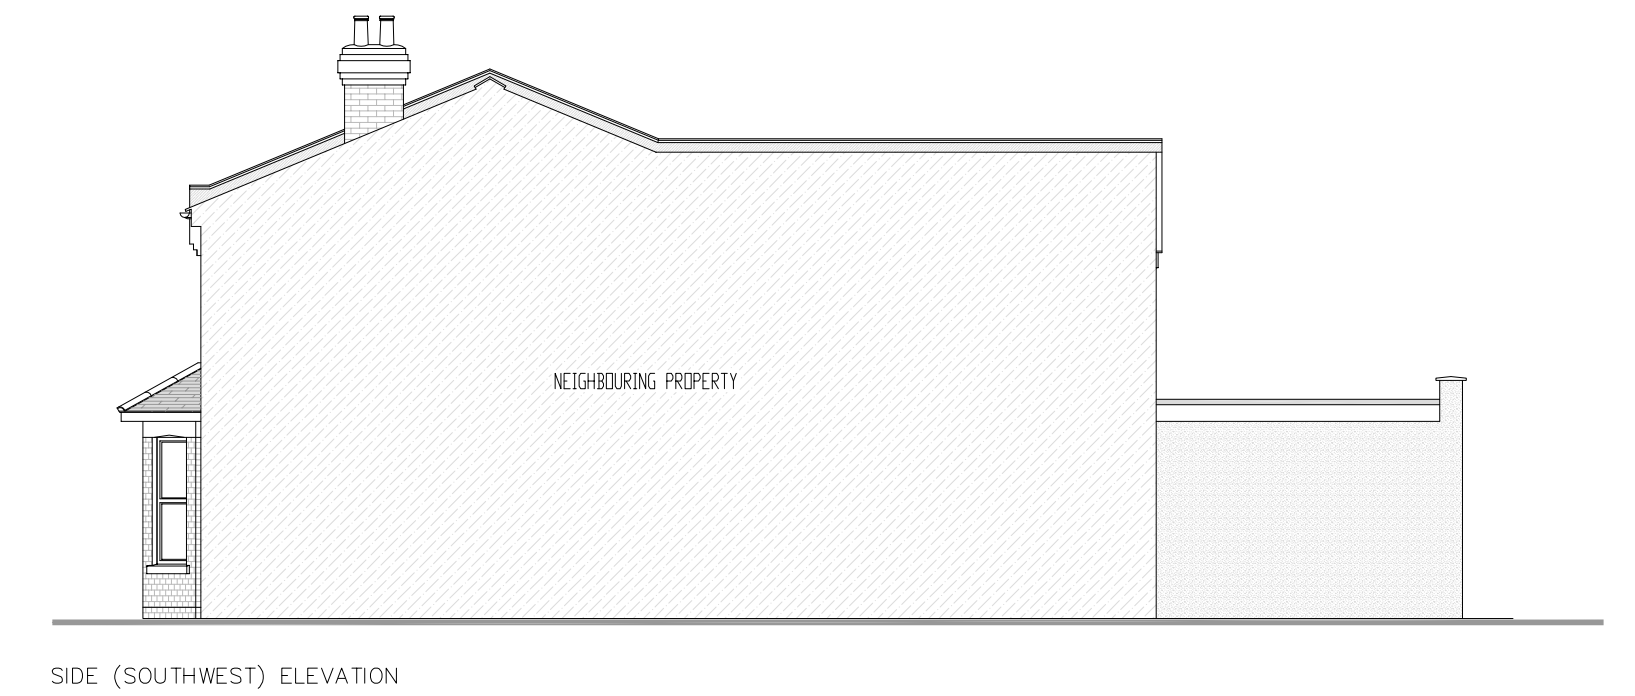


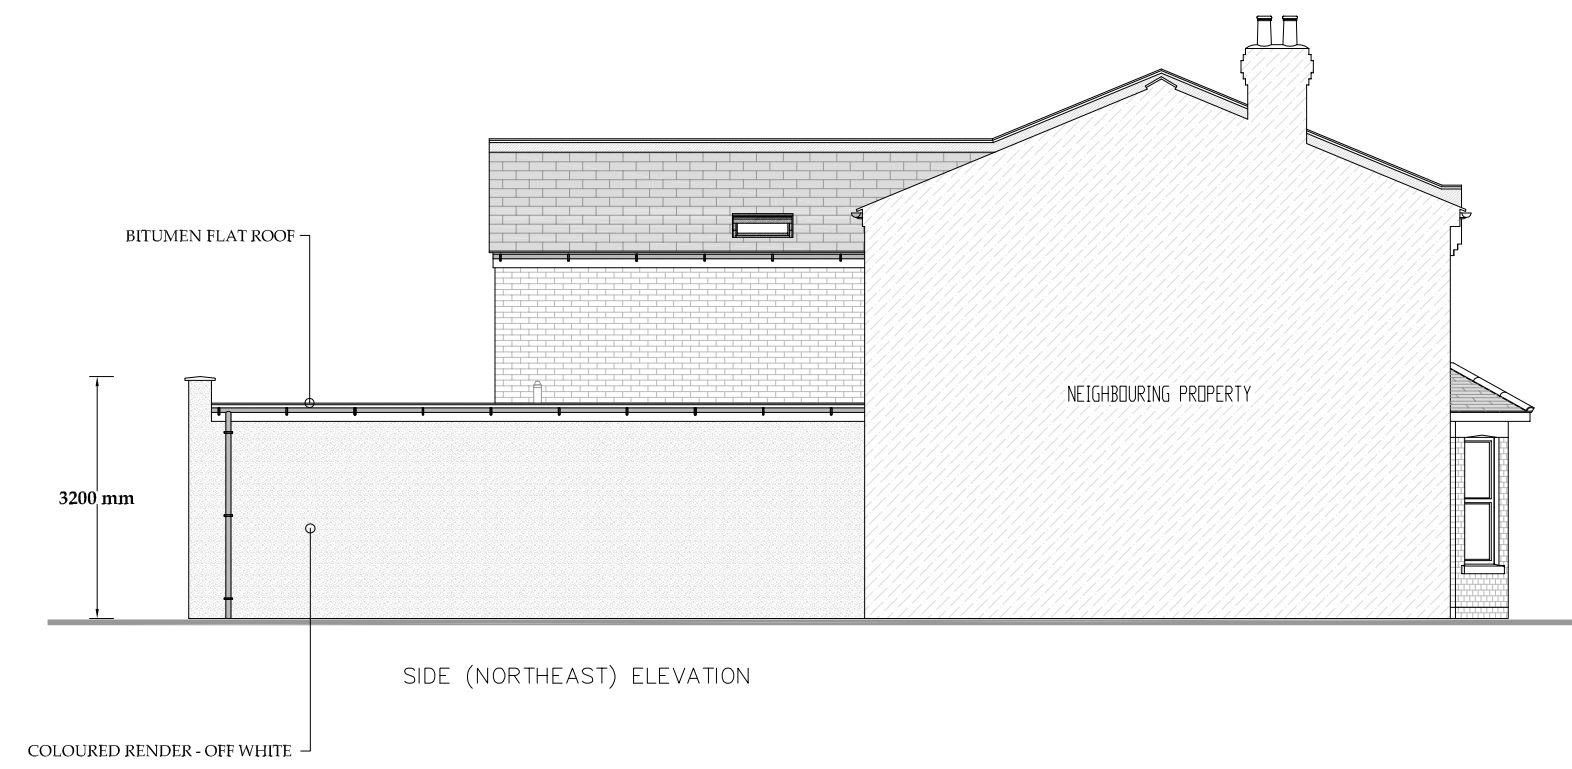


EXISTING  
PROPOSED

PROPOSED SINGLE STOREY  
REAR EXTENSION

Proposed Plans & Elevations

THIS DRAWING IS THE COPYRIGHT OF WHOLE CONCEPTS ©

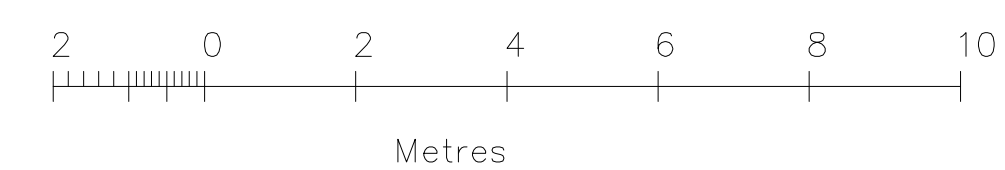

|                                                         |          |       |
|---------------------------------------------------------|----------|-------|
| Project Name and Address                                |          |       |
| 75 Doncaster Road<br>Eastleigh<br>Hampshire<br>SO50 5QP |          |       |
| Project                                                 | Rev.6    | Sheet |
| Date                                                    | 26.06.23 | 2     |
| Scale                                                   | 1:100@A1 |       |