




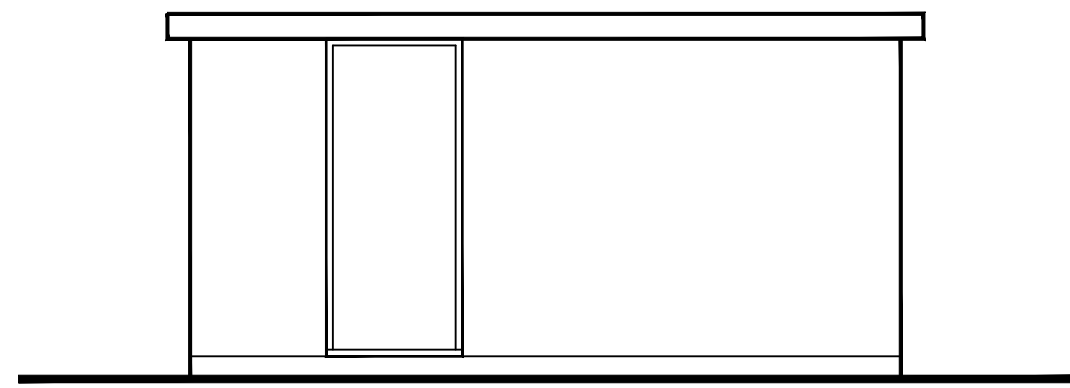


PROPOSED FRONT ELEVATION 1:50

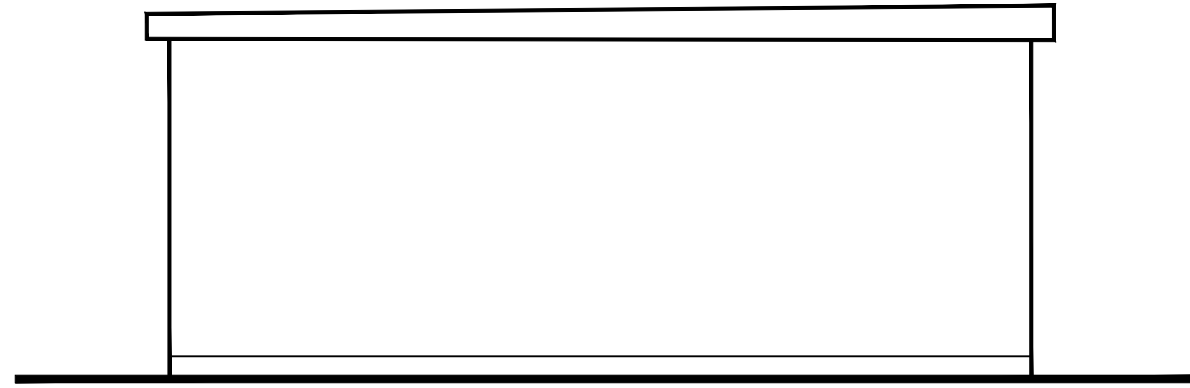


PROPOSED SIDE ELEVATION 1:50

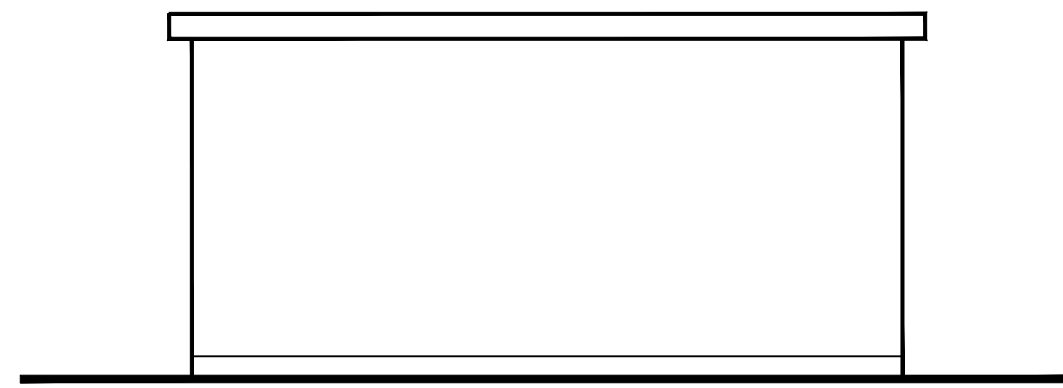


PROPOSED REAR ELEVATION 1:50

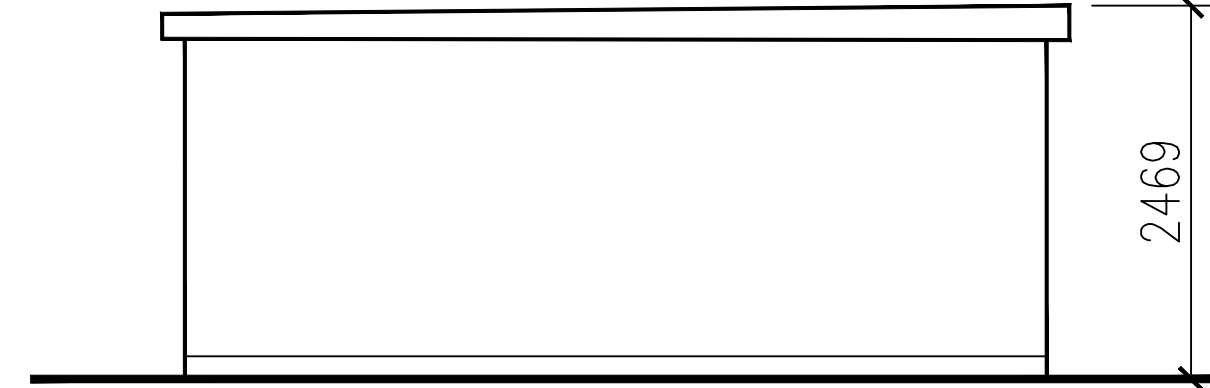


PROPOSED SIDE ELEVATION 1:50

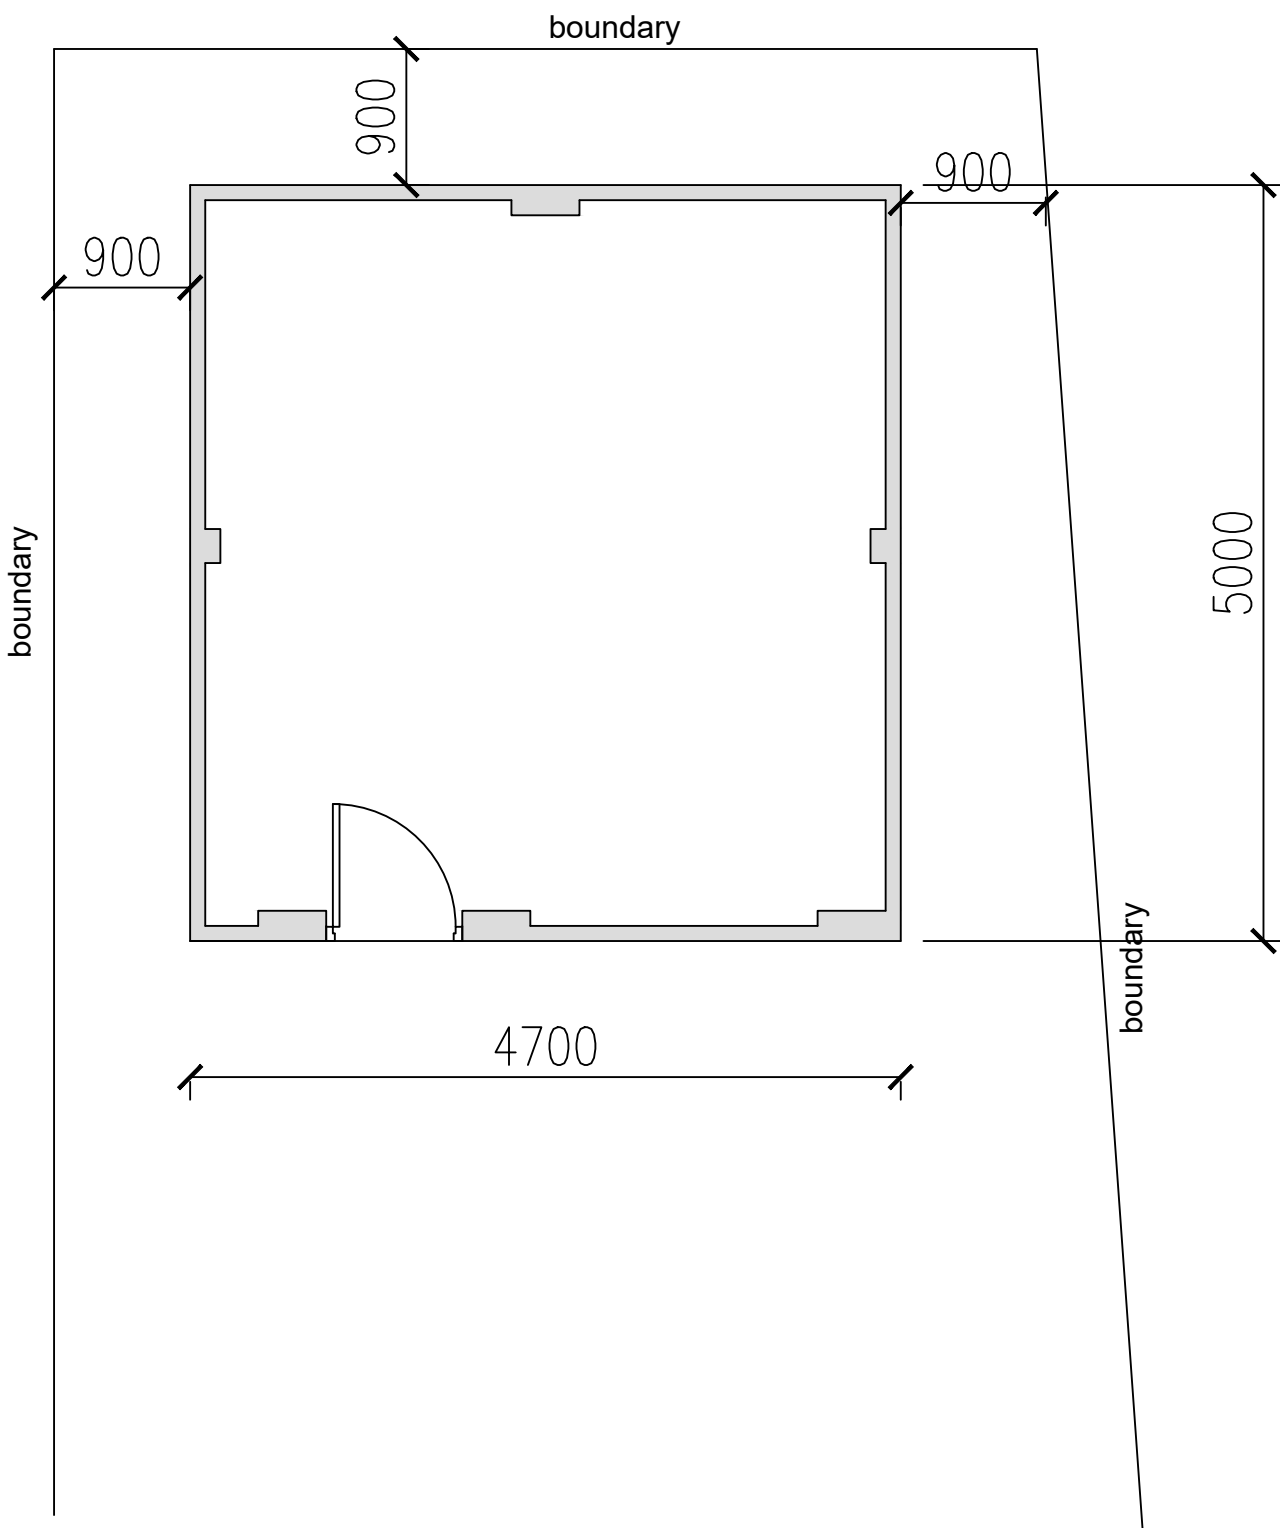

PROPOSED FLOOR PLAN 1:50

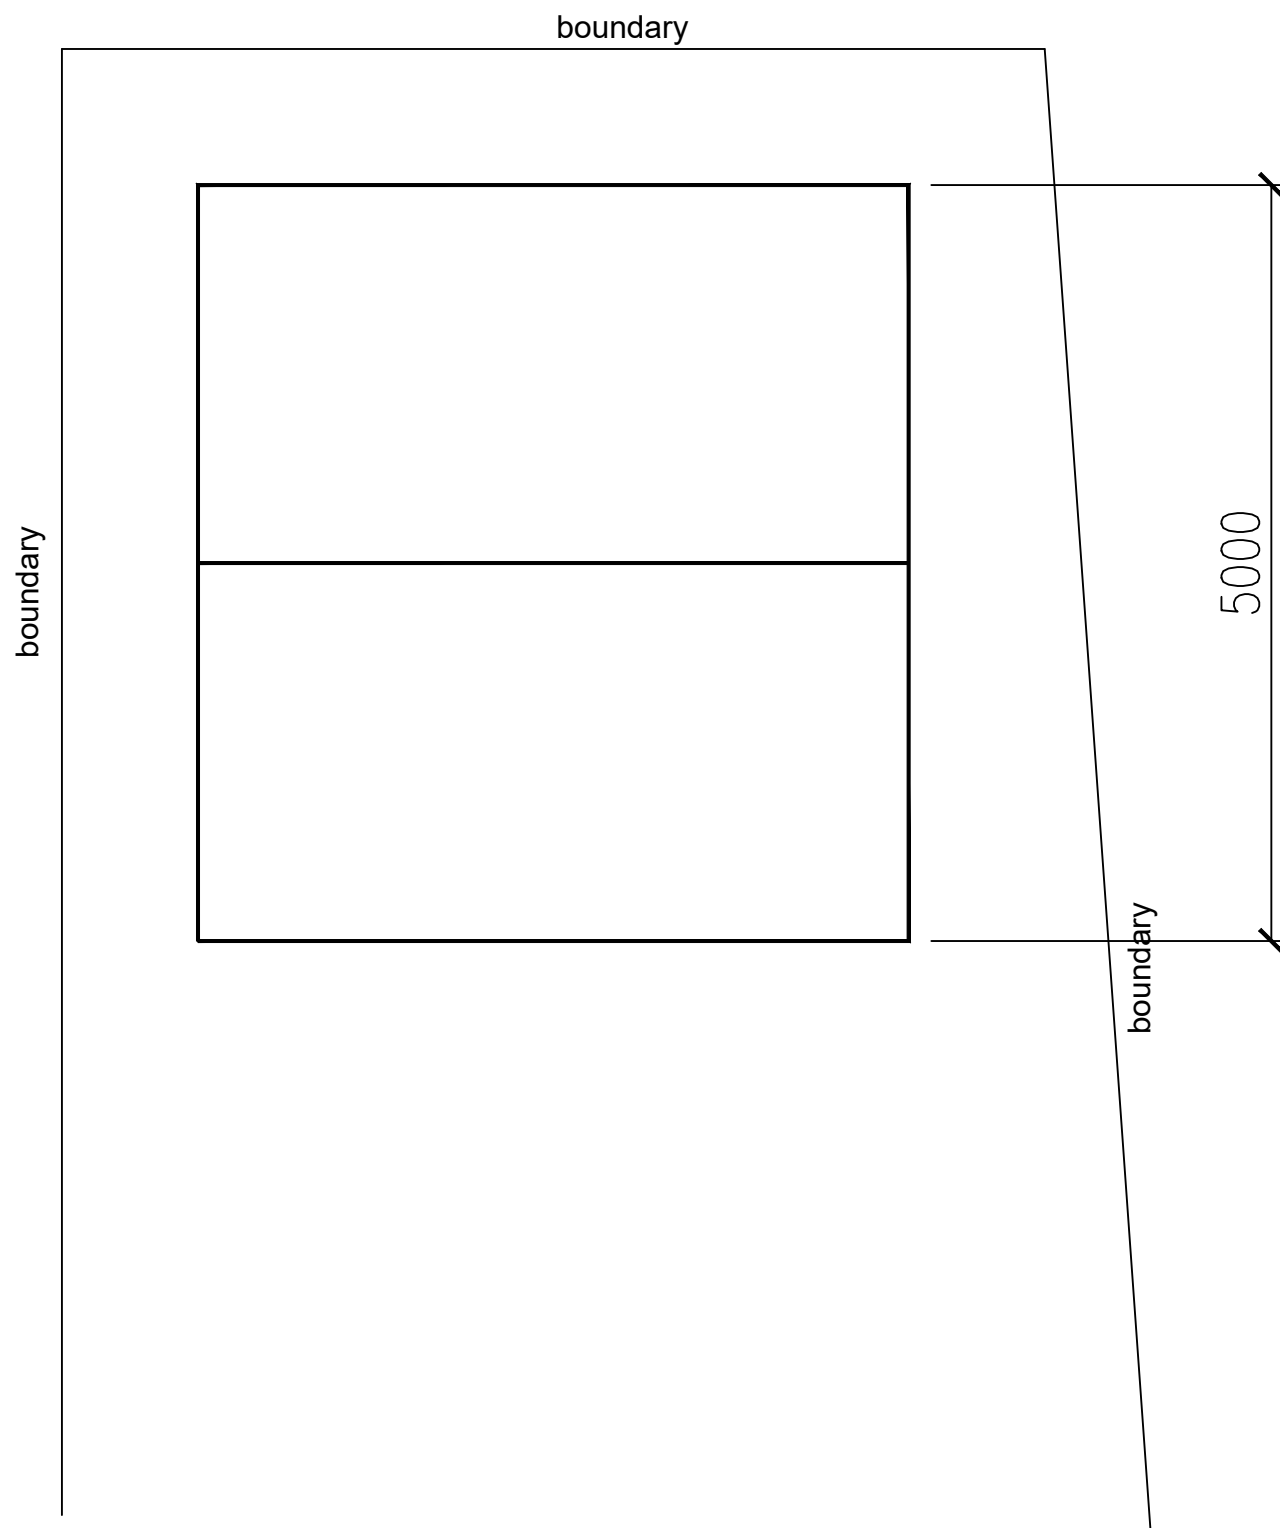

PROPOSED ROOF PLAN 1:50

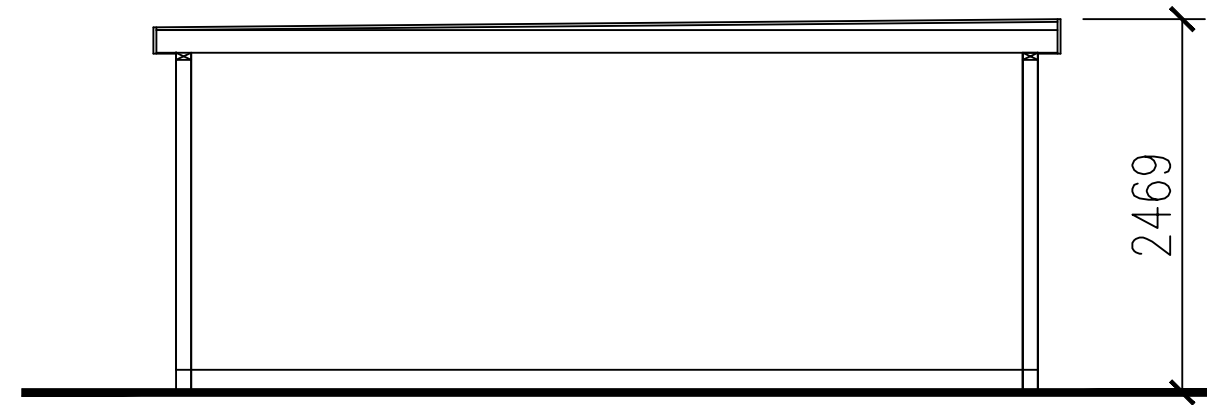

TYPICAL SECTION 1:50

Scale Bar 1:50



PROPOSED OUTBUILDING at 1 Oak Hill Terrace Burseldon Southampton SO31 8AS
Client Mr R Haines
PROPOSED ELEVATIONS AND FLOOR PLAN
BUILDING PLANS & ESTIMATING 9 The Close Holbury Southampton Hampshire SO45 2PG Email abbott.bob@sky.com Tel 07795 692060