
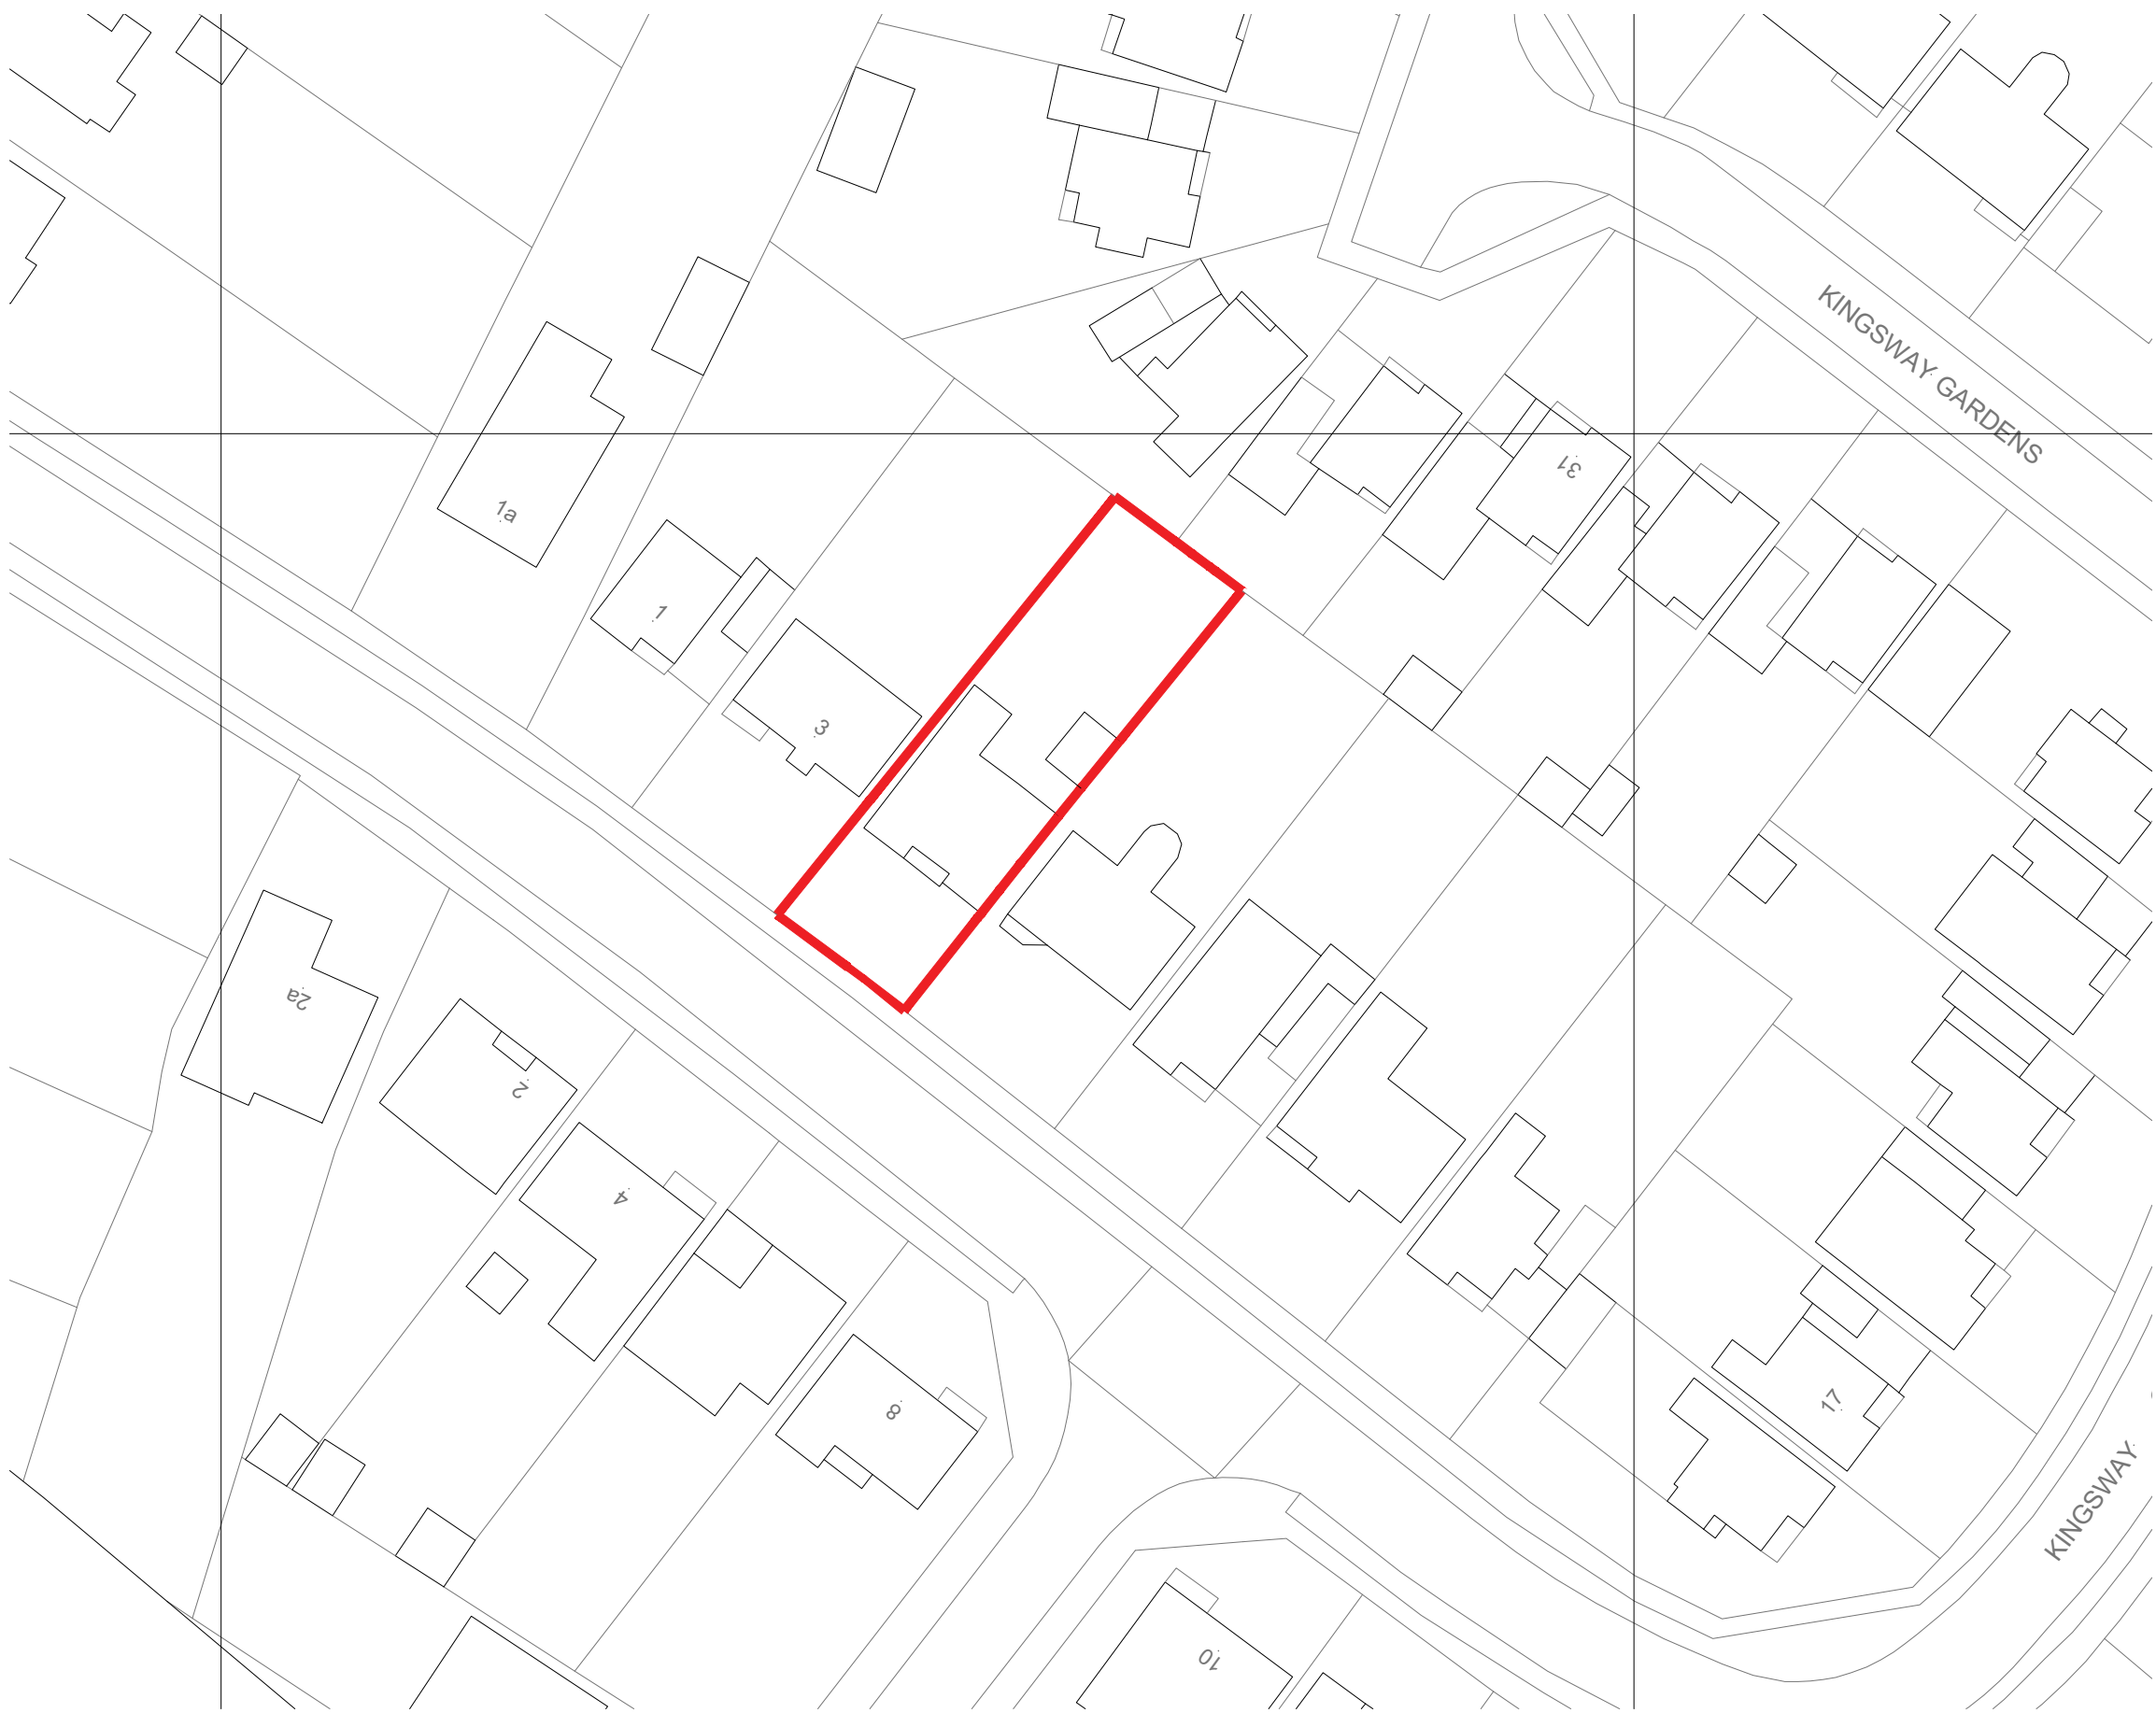


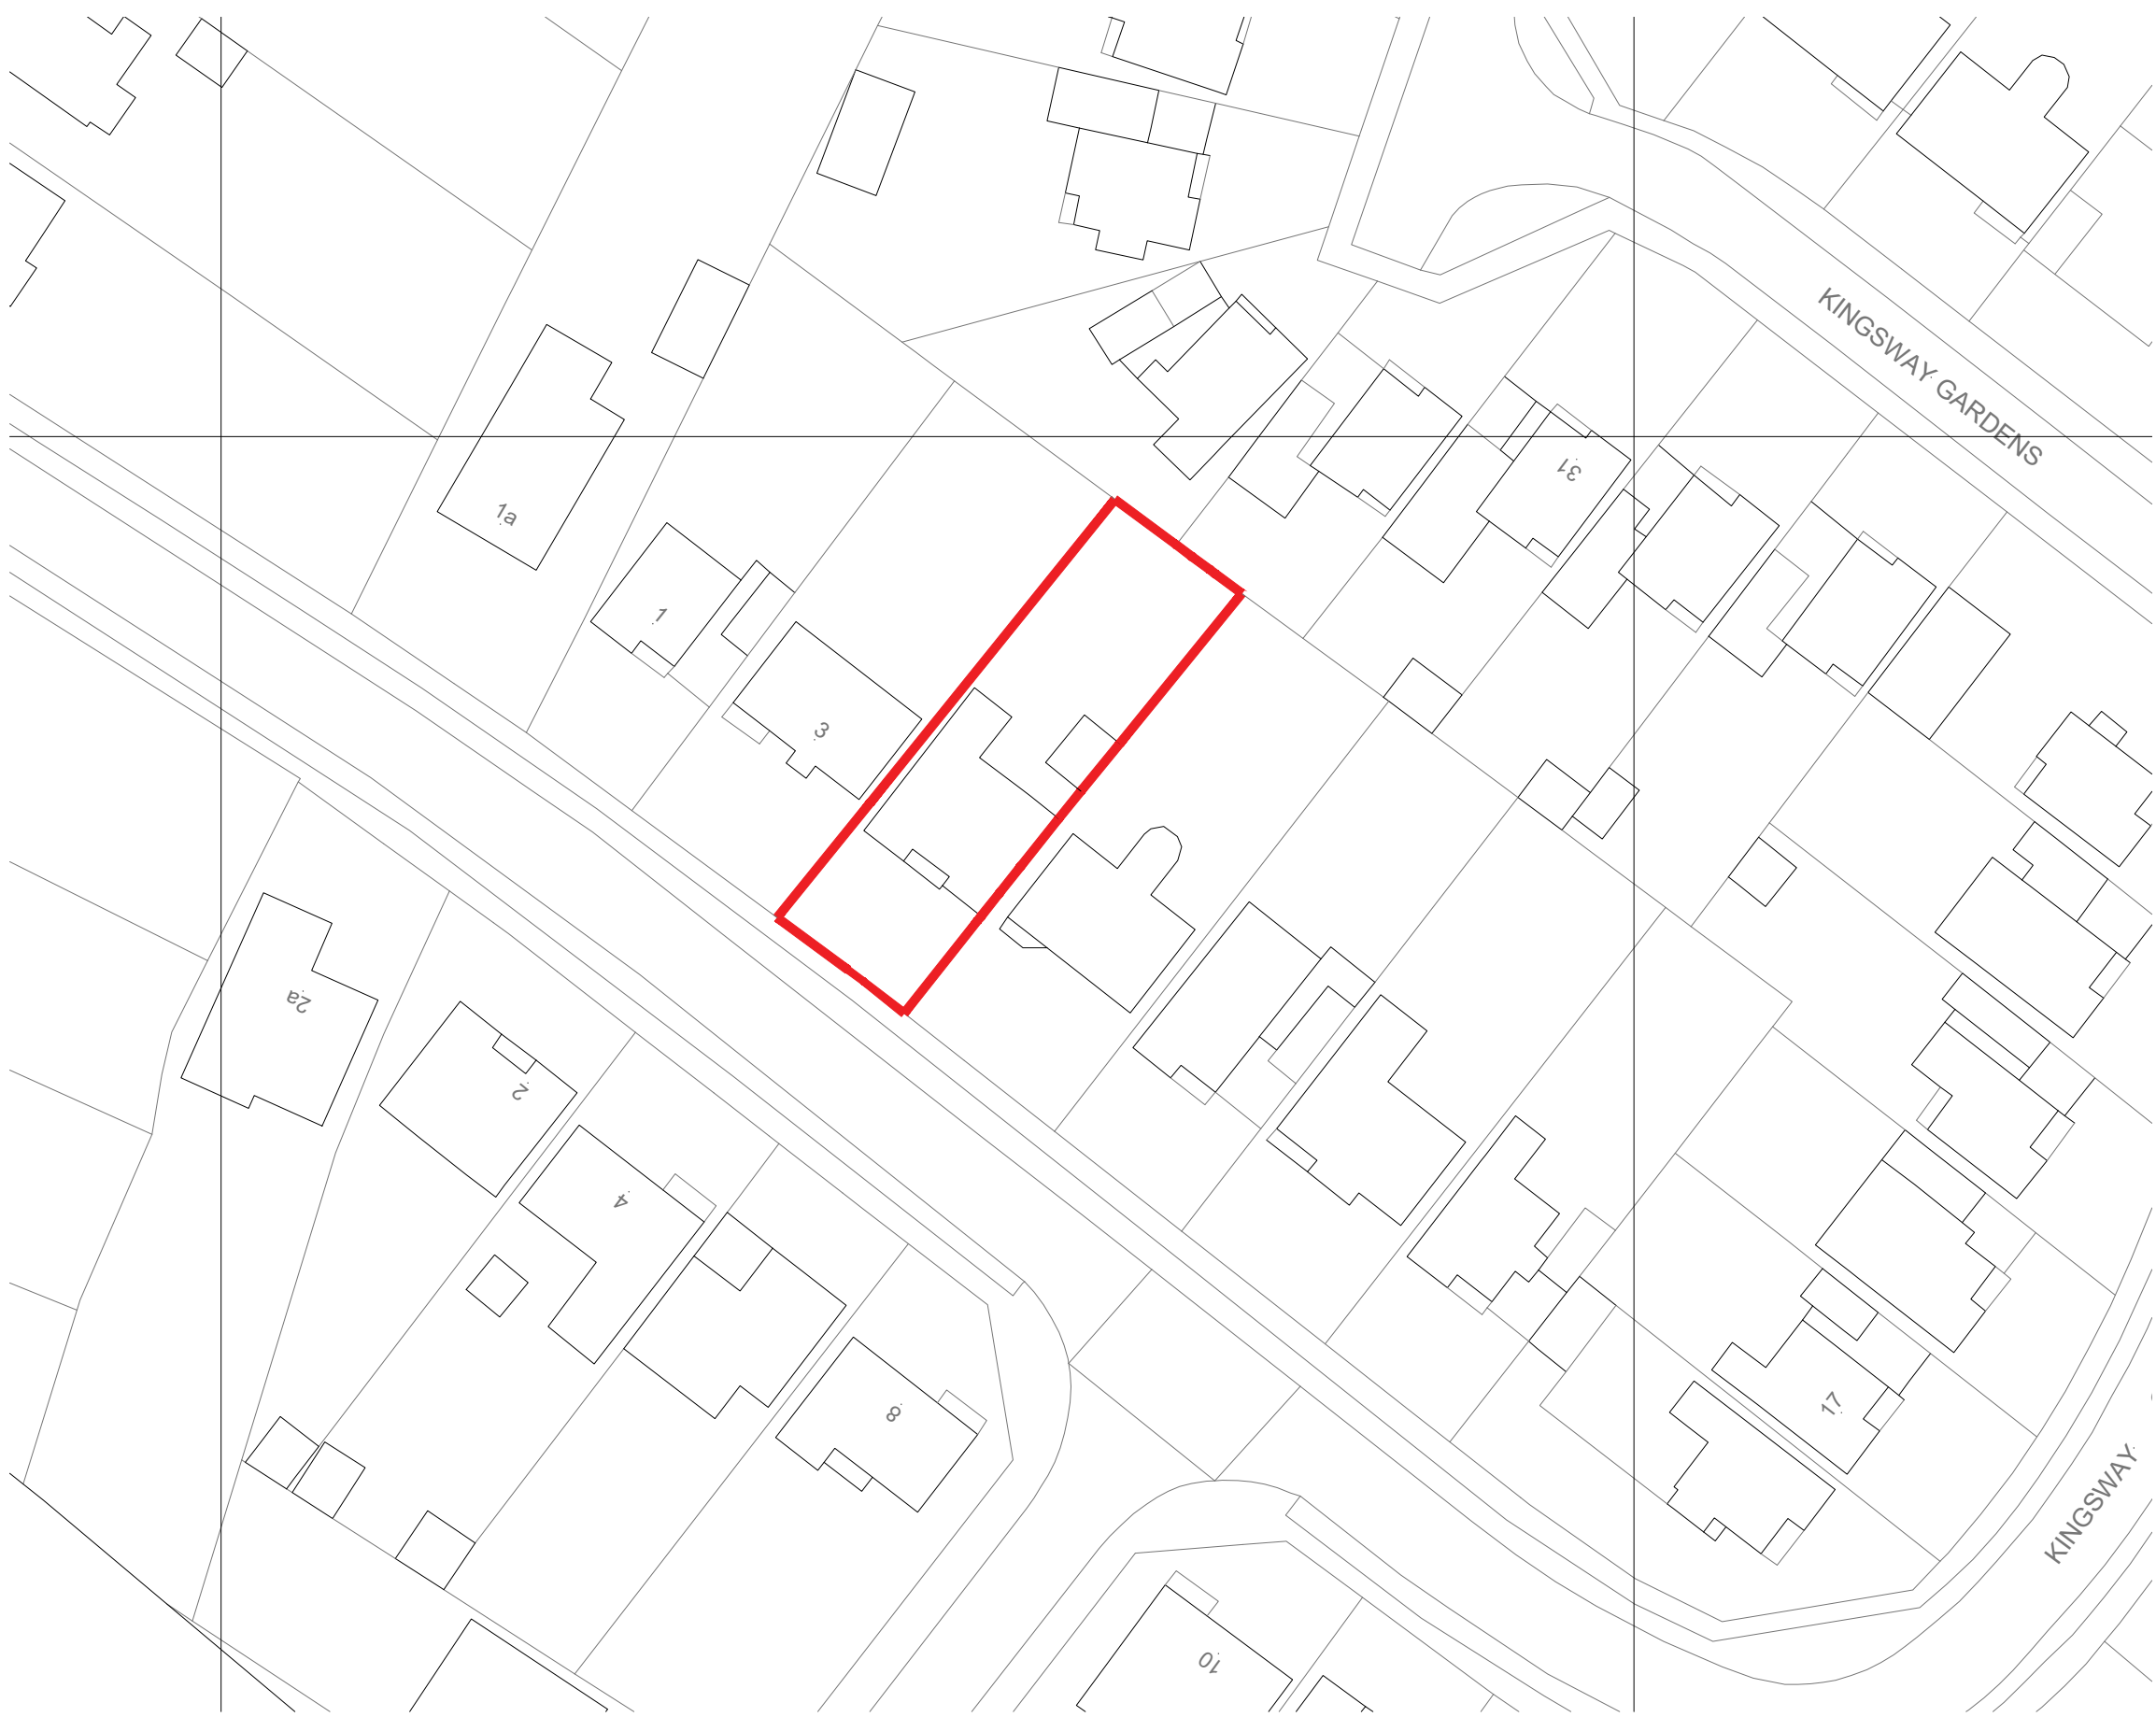

notes:

Adjacent properties and boundaries are shown for illustrative purposes only and have not been surveyed unless otherwise stated.
Do not scale from this drawing except for planning consent purposes.

This drawing is produced as a document for use in this project only and may not be used for any other purpose. The license is granted only to the specific recipients of the drawing directly from Chaplin Farrant Wiltshire Ltd. Chaplin Farrant Wiltshire Ltd accepts no liability for the use of this drawing other than the purpose for which it was intended in connection with this project as recorded on the title block and 'File Status Code' and 'Revision'. If also issued in digital format, the data within this file may not be used for any purpose other than the information present on the paper copy of the document.

Chaplin Farrant Wiltshire Copyright © 2023. This drawing may not be reproduced in any form without Chaplin Farrant Wiltshire's prior written agreement.

REV	DATE	DESCRIPTION	DRAWN	CHECKED
-----	------	-------------	-------	---------

Revisions

CFW

Architects Designers Visualisers

Chaplin Farrant
Wiltshire Limited

27 St. Thomas Street
Winchester
Hampshire
SO23 9HU
Tel: 01962 862234
email: studio@cfw-architects.com
www.cfw-architects.com

Jo Brinton

CLIENT

5 Kingsway Gardens,
Chandlers Ford

PROJECT

Location Plan
Existing & Proposed Block Plan

DRAWING

J23011w

PROJECT REF.

AP001

DRAWING NO.

-

REVISION

16/06/2023

DATE

1:500/1250@A1

SCALE

Check all dimensions and report any errors or omissions.

TG

MW

DRAWN BY

CHECKED BY

PLANNING