

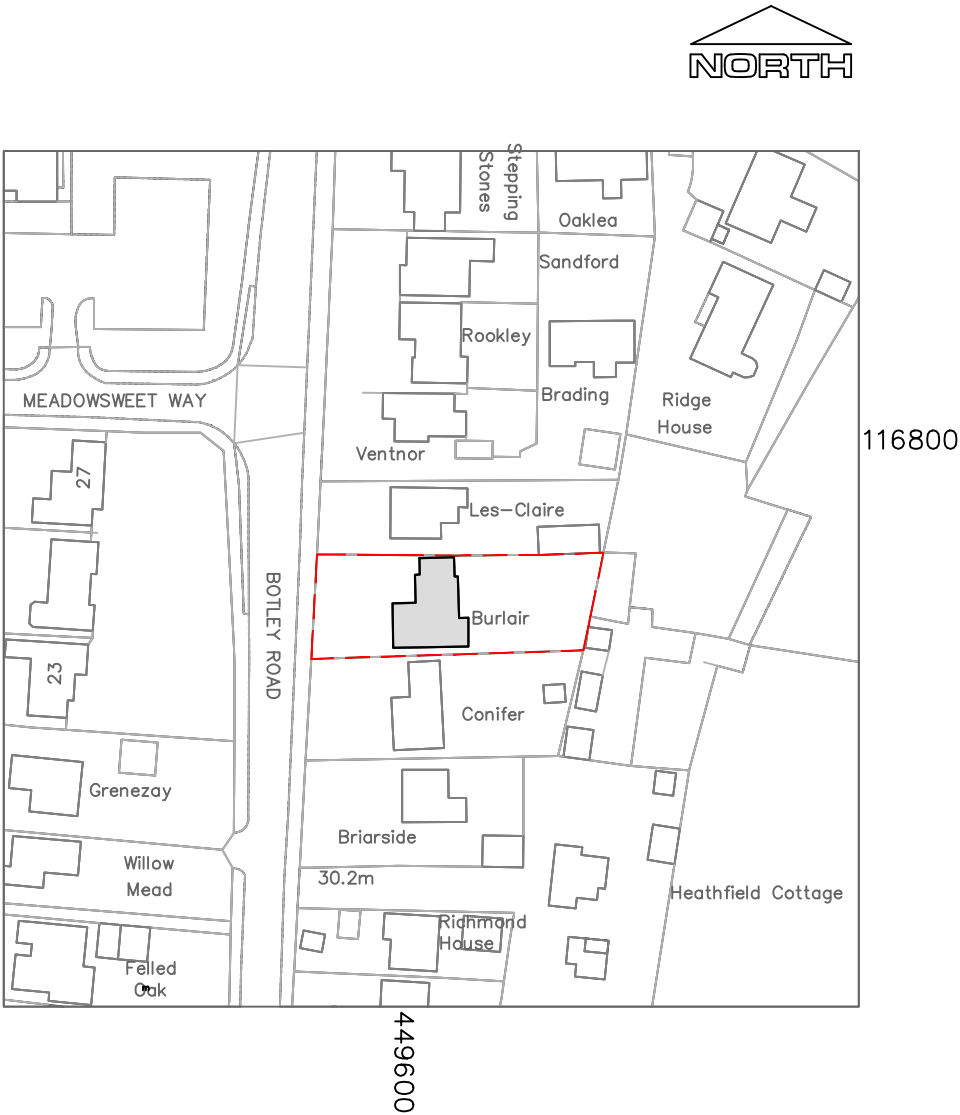


Notes
Report any discrepancies to the author.
This drawing is copyrighted to Temple Ford Design LTD.

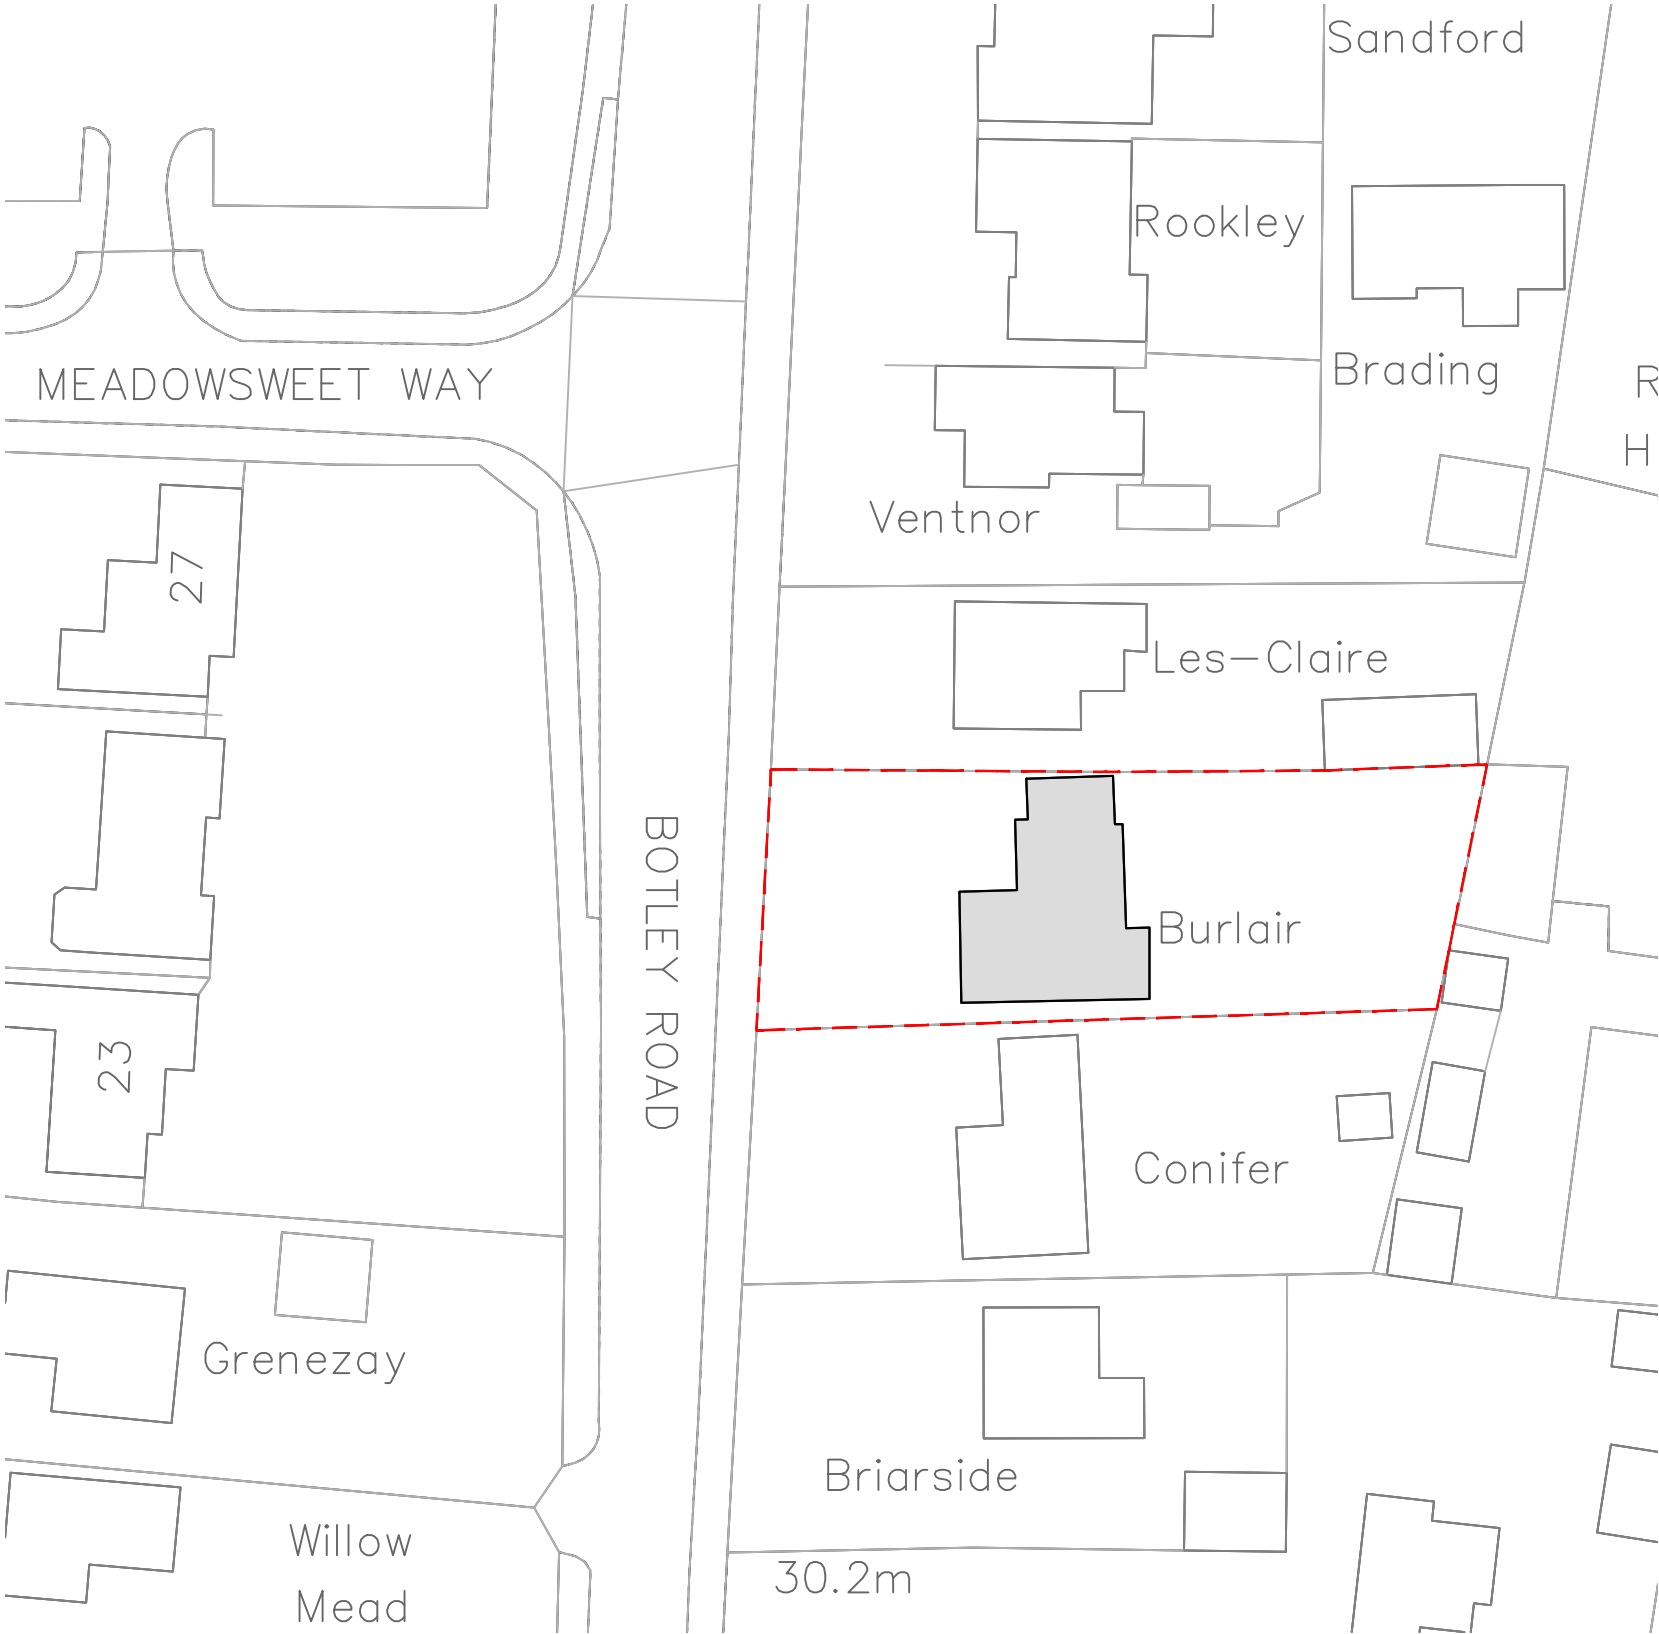


SITE LOCATION PLAN @ 1/1250

Streetwise licence No. 100047474
© Crown Copyright and database rights 2020 OS

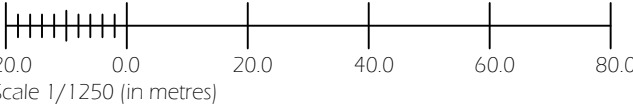

SITE BLOCK PLAN @ 1/500

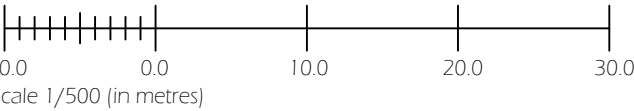

Revision Notes:		
Rev:	Date:	Description:
A	27/06/2023	Road names

Date: June 2023		
Scale @ A3: 1:1250 / 1:500		
Drawing Status: Design	Drawn: CW	Checked: DMM

Project: Burlair, Botley Road Horton Heath, SO50 7DQ
Drawing Title: Location and Block Plan As Existing

Client: Mr & Mrs Sinclair		
Project: 2145	Dwg No: 900	Rev: A

Temple Ford Design Ltd
architects



T 023 8027 6393
E templeforddesign@gmail.com W templeforddesign.co.uk