


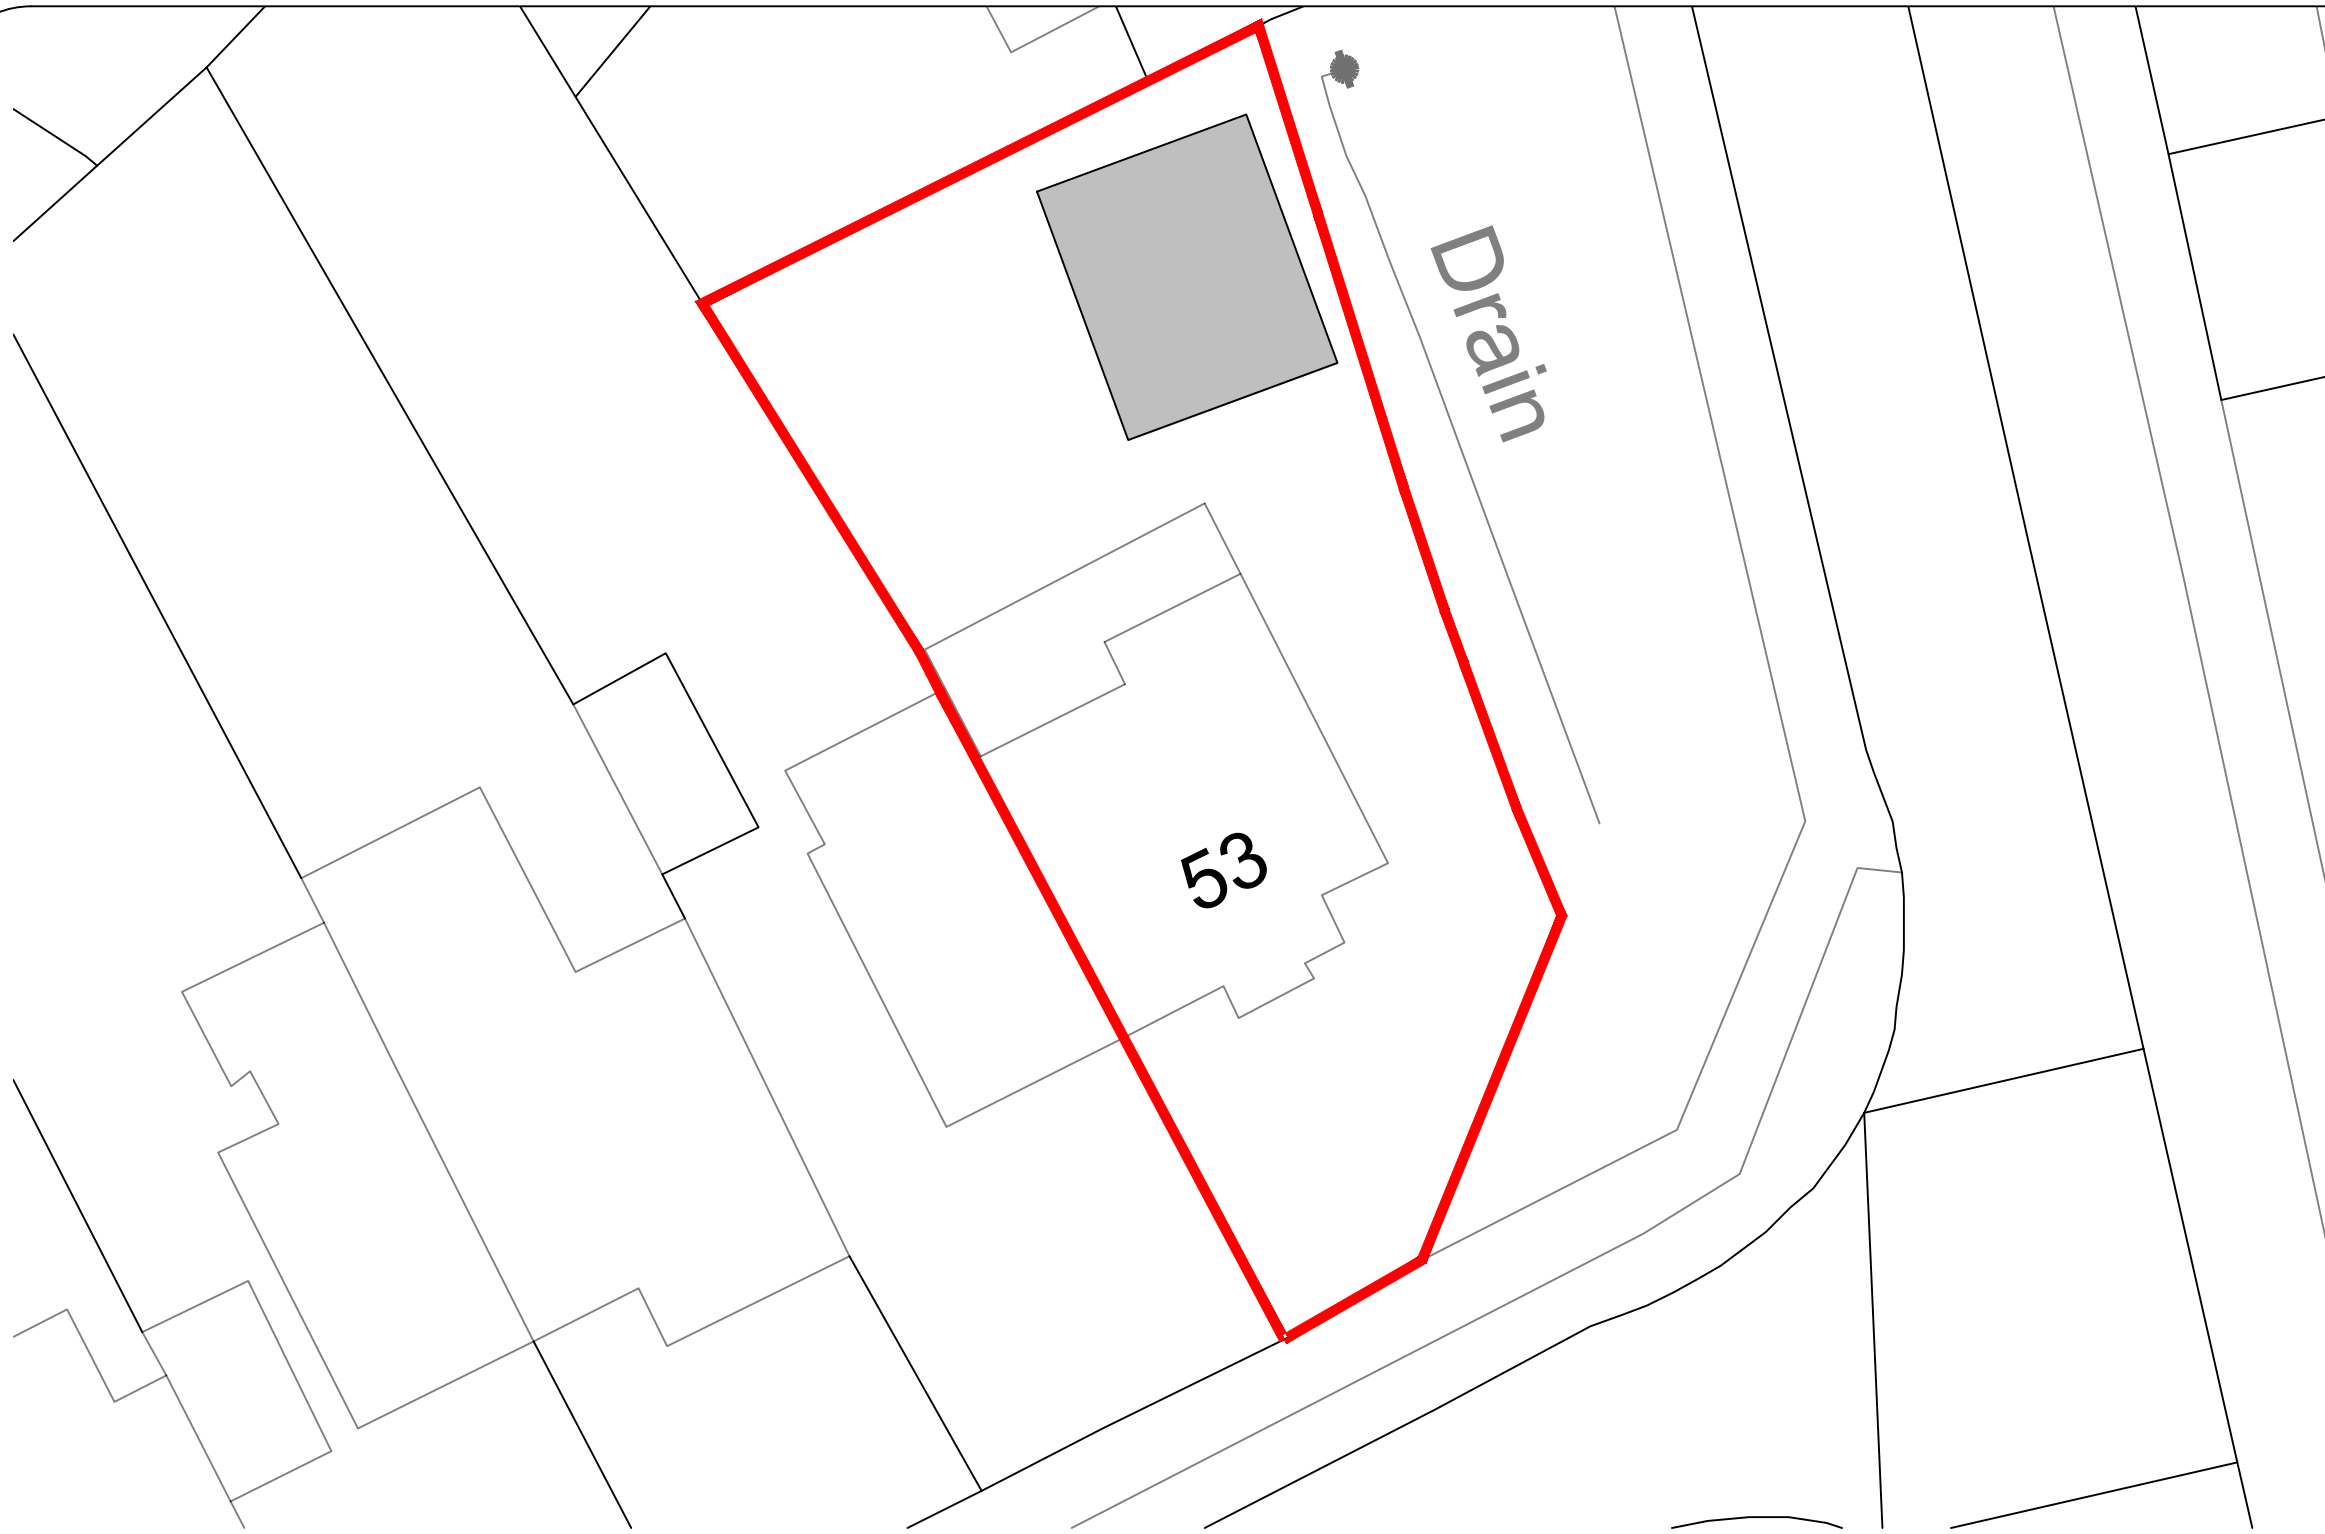

General Notes

This drawing is copyright of Lakeside Planning Services LTD. All rights reserved.
This drawing is intended for Planning purposes only.

Party Wall Agreements should be obtained by the client and Lakeside Planning Services are not liable for failure to notify the relevant parties.

53 Megan Road,
West End, Southampton
Replacement Garage

Site Layout

Project	DANI220816	Sheet	SK200
Date	Jun 23		A
Scale	1:200 @ A3		

