



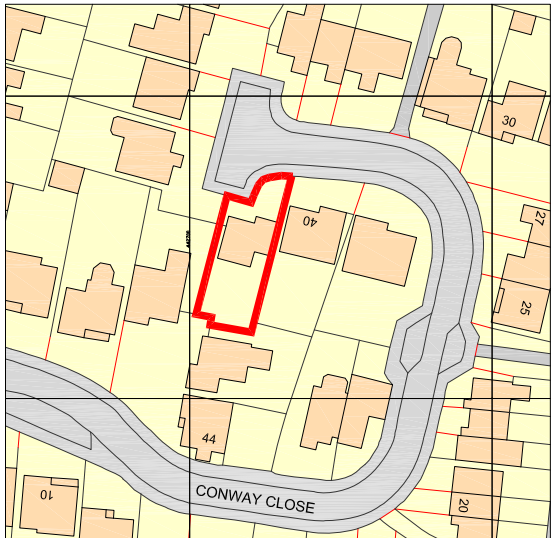


Ordnance Survey, (c) Crown Copyright 2021. All Hights reserved. Licence number 100022432


Site Location Plan
Scale 1:1250

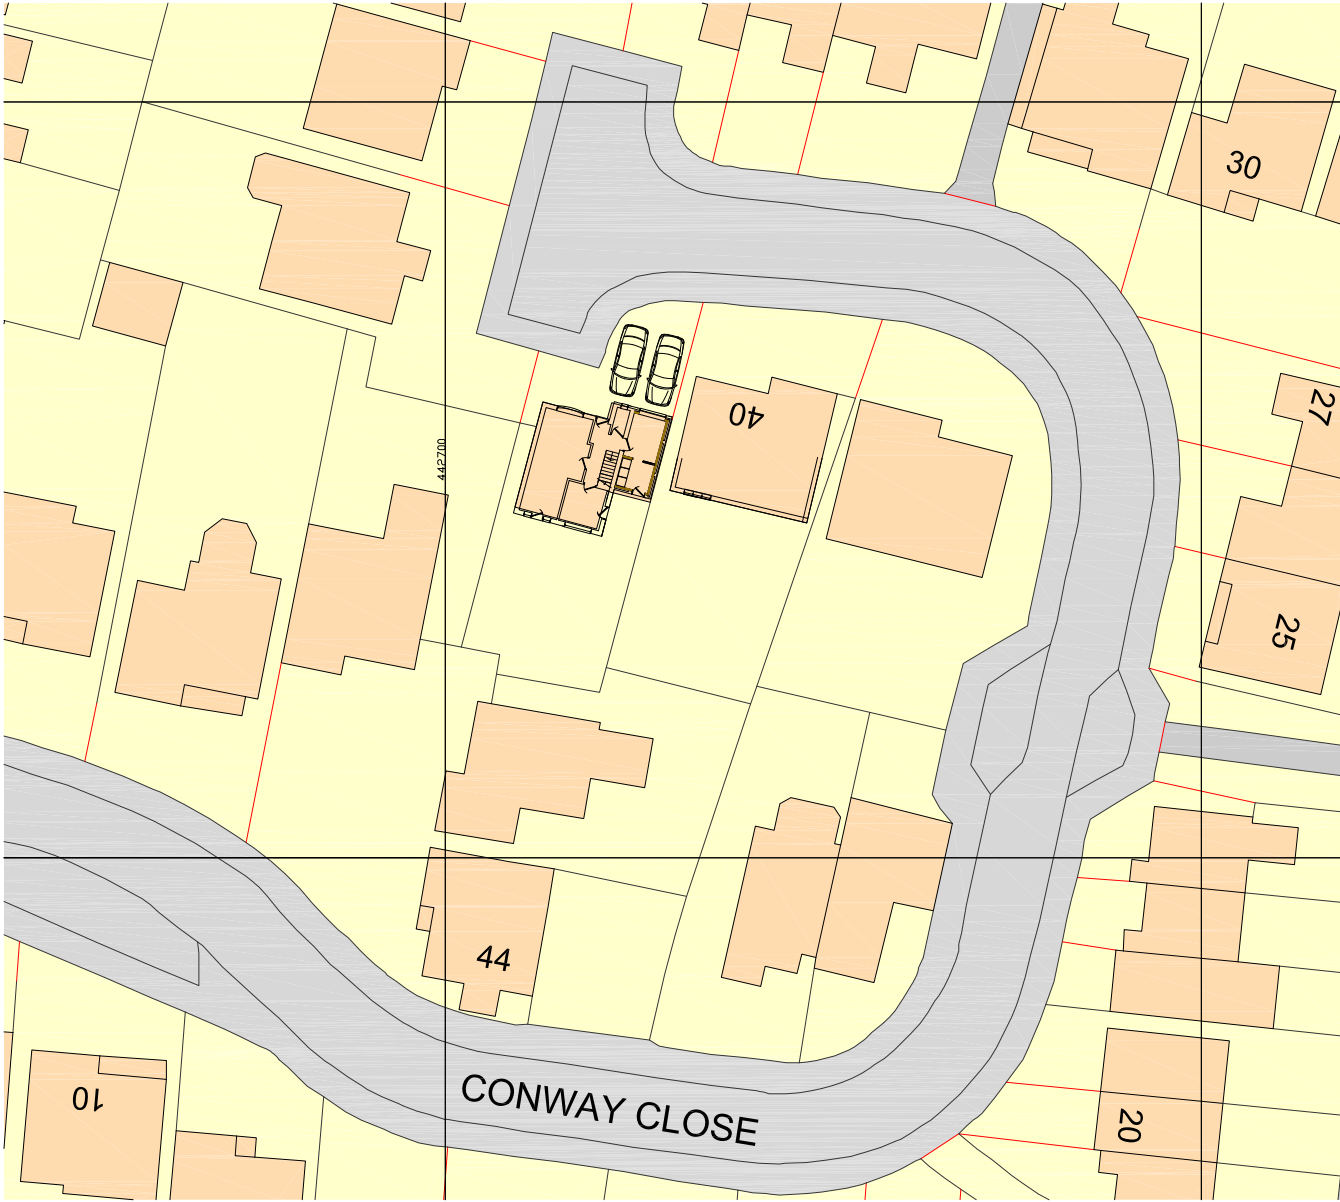

Block Plan
Scale 1:500

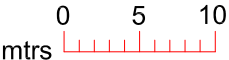

Notes
All dimensions and details to be checked on site by builder prior to commencement of works.
This plan must not be acted upon Until it has been approved by the Local Authority.
Client to conform to party wall act of 1996 if required.

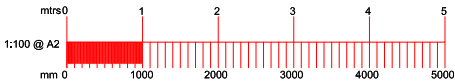

B		
A		
	Date	Revisions

Drawing Title.
Maps

SITE ADDRESS 39 Conway Close Chandlers Ford Eastleigh SO53 3NW	CLIENT ADDRESS
--	----------------

as noted	PAPER SIZE A2
Scale.	Drawn by. <i>R.N.S.</i>
Date. June 2023	

Sanders Design Services Ltd

95 Cedar Road
Hythe
Southampton
SO45 3PX

www.sandersdesignservices.co.uk
info@sandersdesignservices.co.uk

023 8020 7195

Drawing No	Revision
rdg sht 3	x