
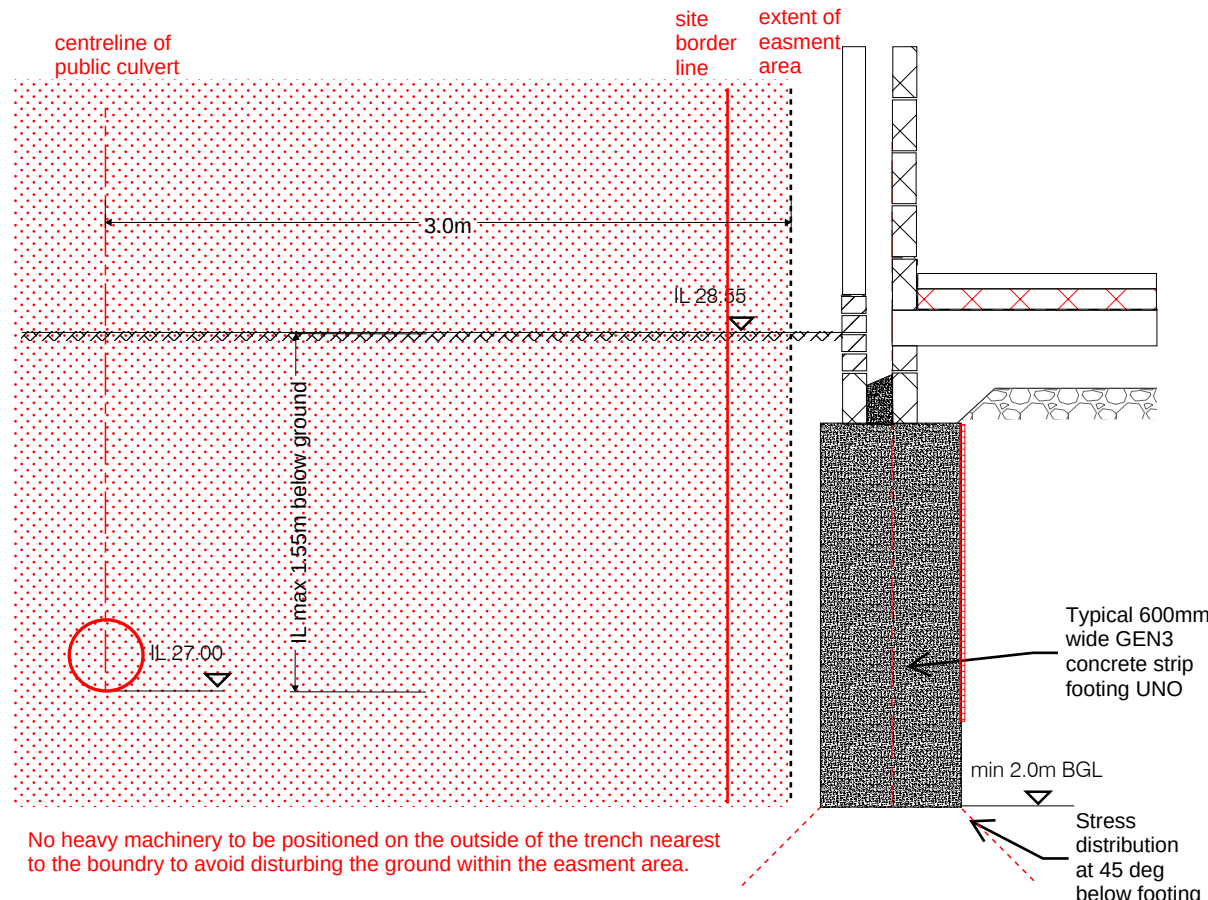


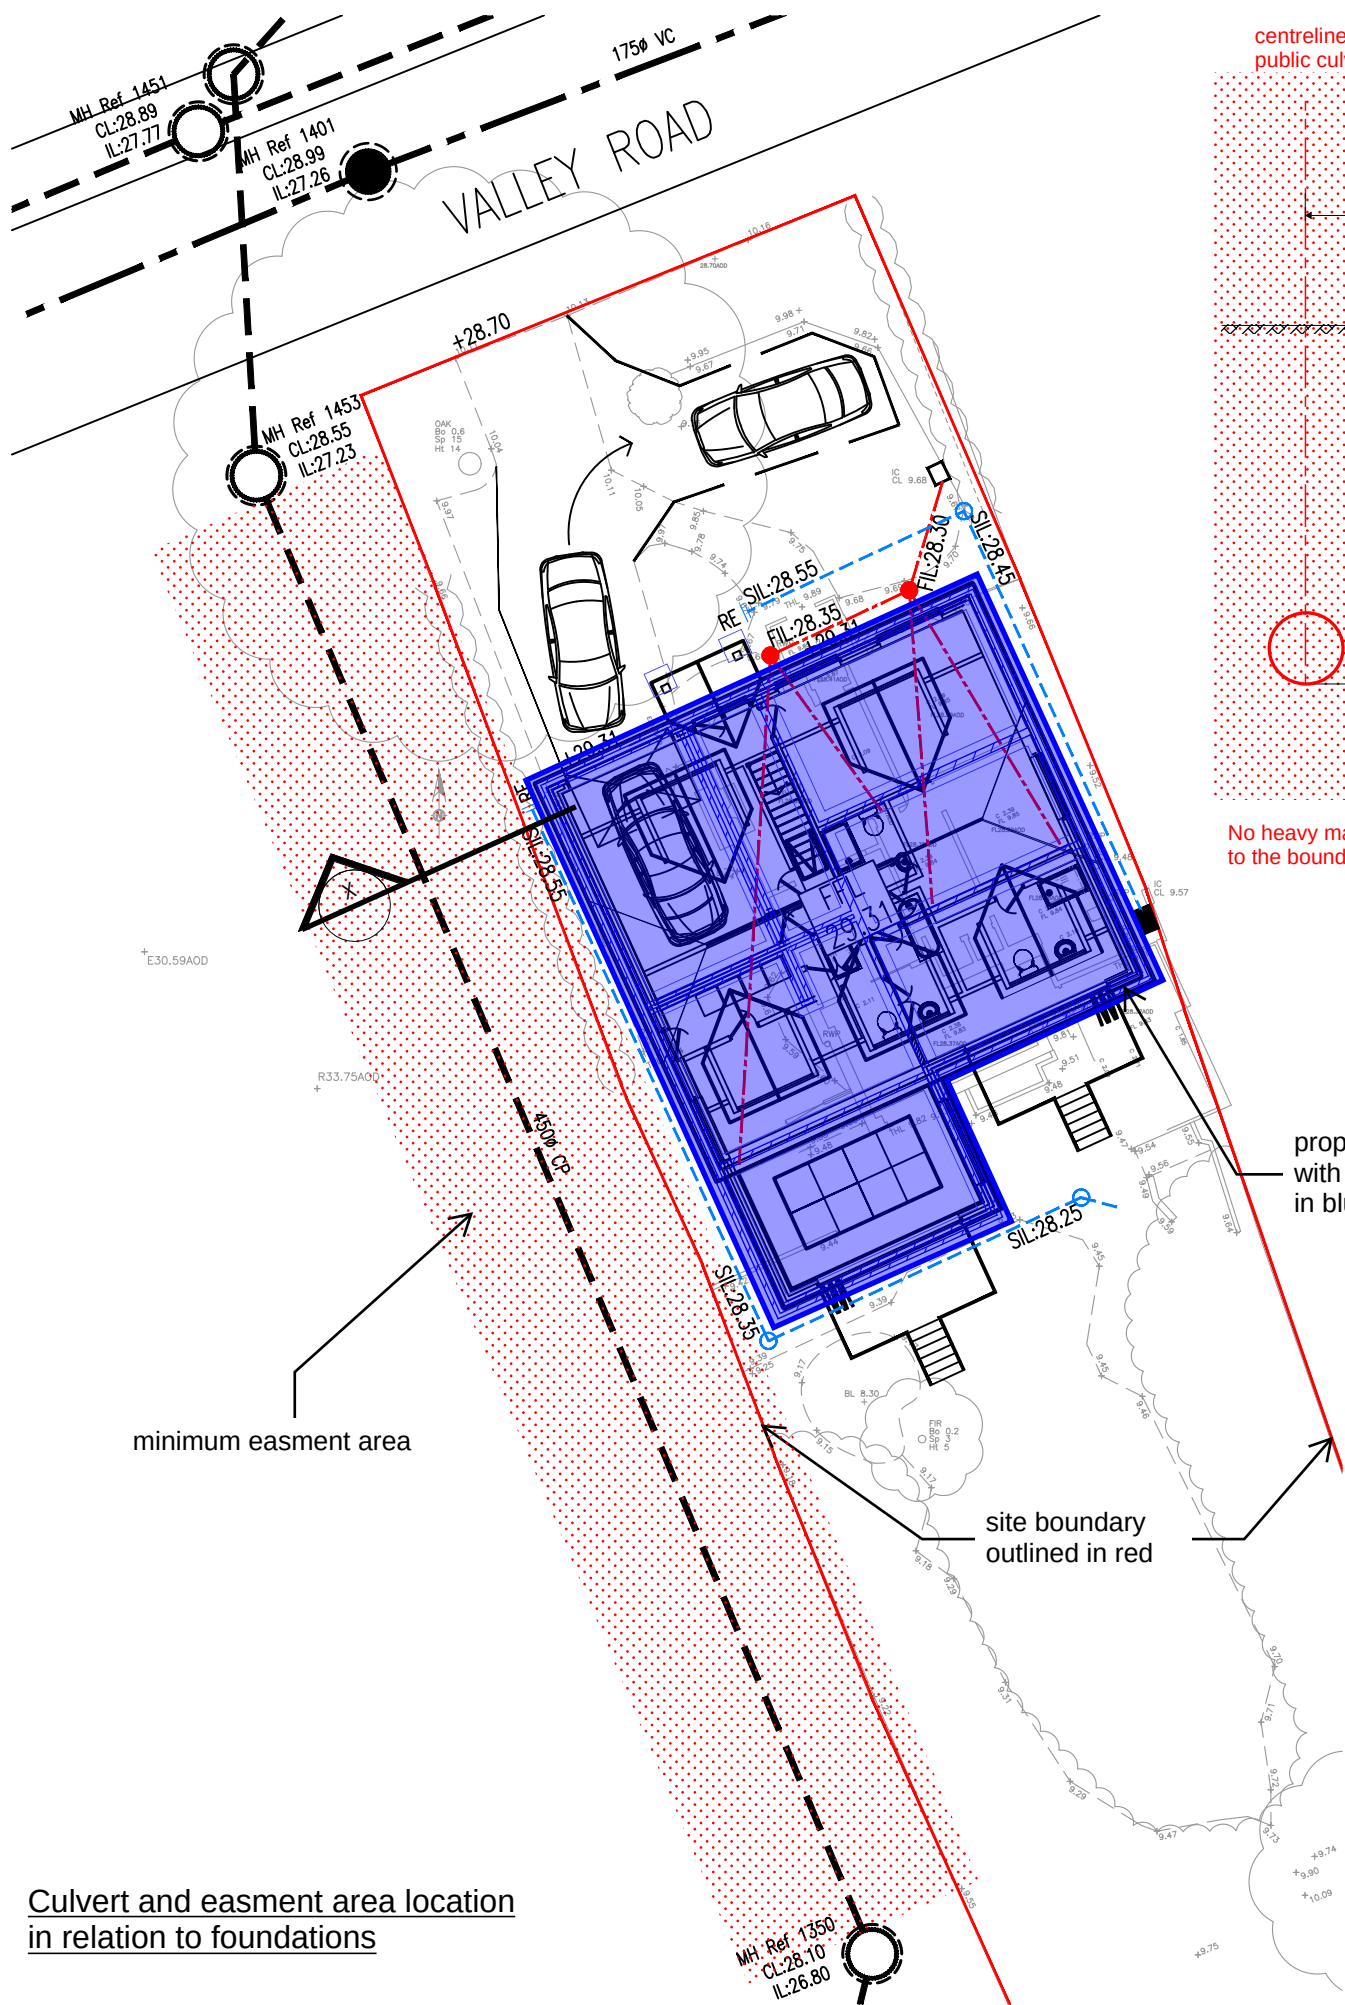

Section X through foundation nearest to the culvert

No heavy machinery to be positioned on the outside of the trench nearest to the boundry to avoid disturbing the ground within the easment area.

proposed substructure with footings outlined in blue

site boundary outlined in red

minimum easment area

Culvert and easment area location in relation to foundations

This drawing is to be read in conjunction with all relevant architects, engineers and specialists drawings and specifications.

Do not scale from this drawing.

P1	24/05/23	DKH	OS	Preliminary
rev	date	by	chk	description

Thetis Engineering Ltd.

Project
32 Valley Road, Chandlers Ford

Drawing title
Culvert and easment area location in relation to foundations

Scale	Date	Drawn
NTS	May 2023	DKH
Drawing status	Status	Revision
Preliminary	S2	P1
Project no. Originator Zone Level Type Role drg no.		
2230109-THE - ZZ - 00 - SK - S - 0005		