



Ordnance Survey, (c) Crown Copyright 2023. All rights reserved. Licence number 100022432

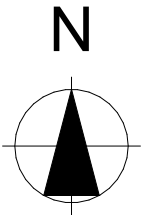

Location Plan

NOTES

OS Plan
1:1250

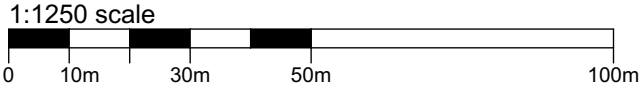

P3	Updated to client's comment	04.05.23	PR
P2	Updated to client's comment	24.04.23	PR
P1	Preliminary Issue	14.04.23	PR
Revision	Description	Date	Drawn

Designer :



Project :
Brighstone, Botley Road
Proposed Residential development

Drawing :
Location Plan

Date : April 23	Scale : 1:1250 @ A3	Revision: P3
Drawing No. : 20 / 001 / 110	Status : PRELIMINARY	