

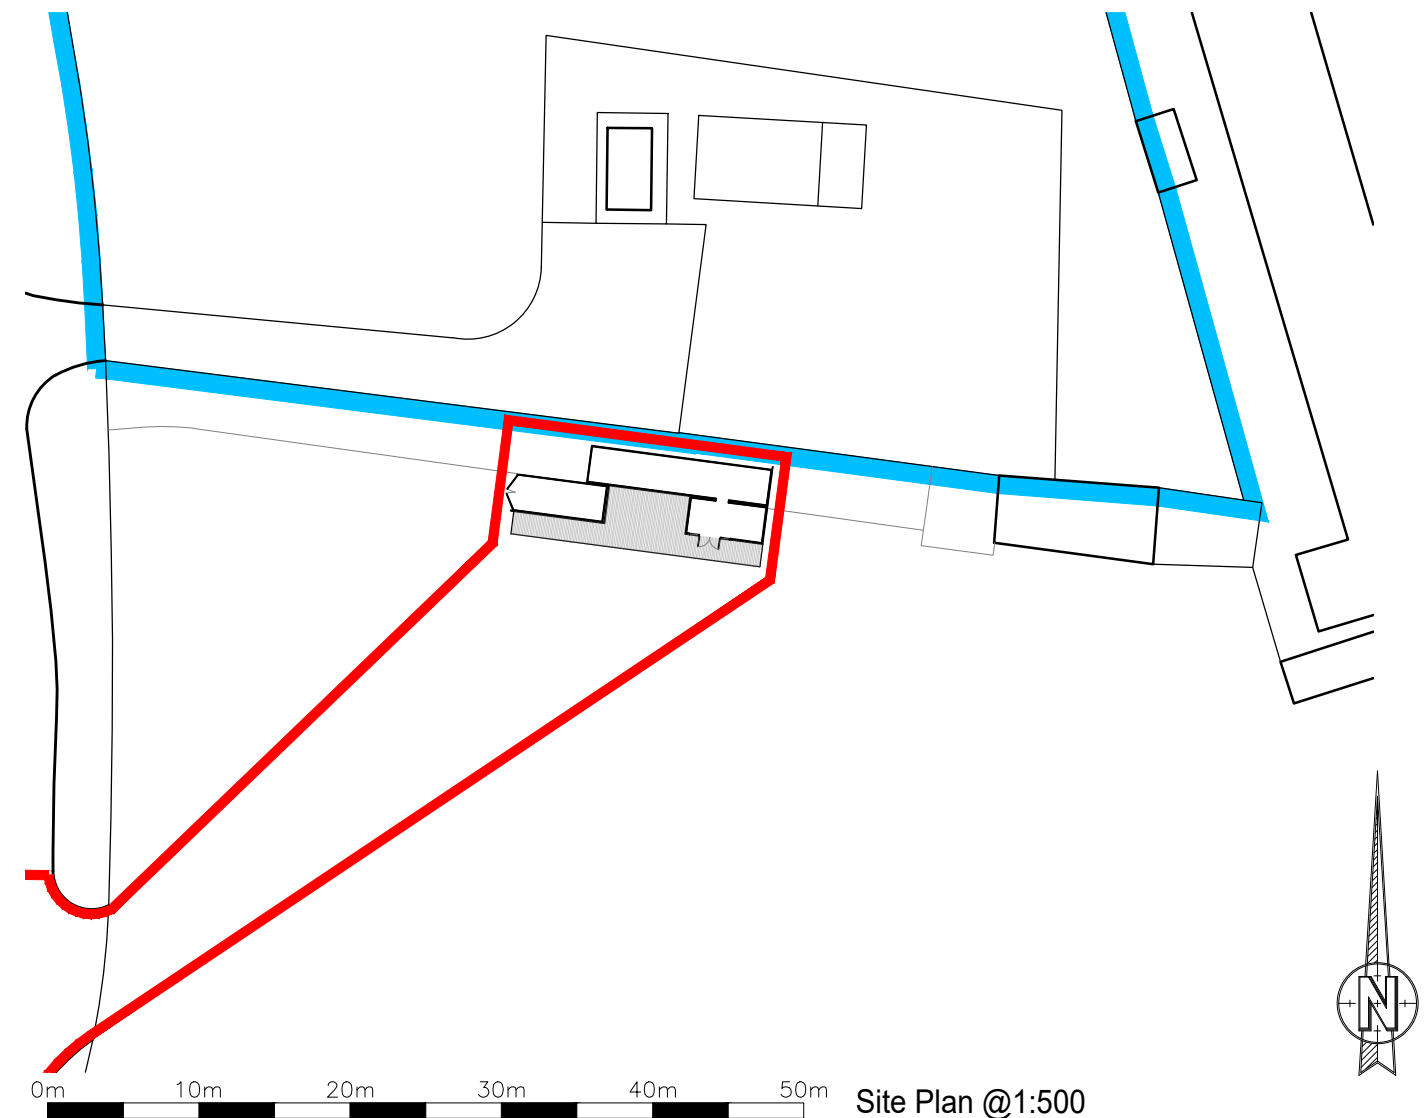
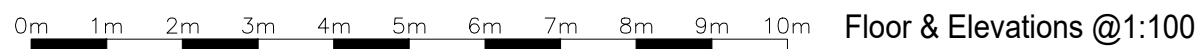


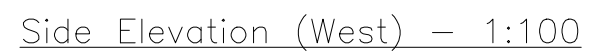

0m 10m 20m 30m 40m 50m Site Plan @1:500

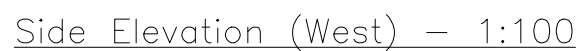

Rev		Revision				By		Date

K

NIGHT

A

ARCHITECTURAL

D

DESIGN

K.A.D. Ltd.

First Floor Unit 7

The Quarterdeck

Port Solent

PO6 4TP

T: 01489 660194

E: admin@k-a-d.co.uk

W: www.k-a-d.co.uk

Client

MDL MARINAS

Project

MERCURY YACHT HARBOUR

SACHELL LANE

HAMBLE

SO31 4HQ

Drawing

PLANS & ELEVATIONS

Scale		Date		
1:1250@A2		MAY 2023		
Project no.	Sequential	Bldg/Floor	Detail	Rev
KAD	01	A	HMLR	B