


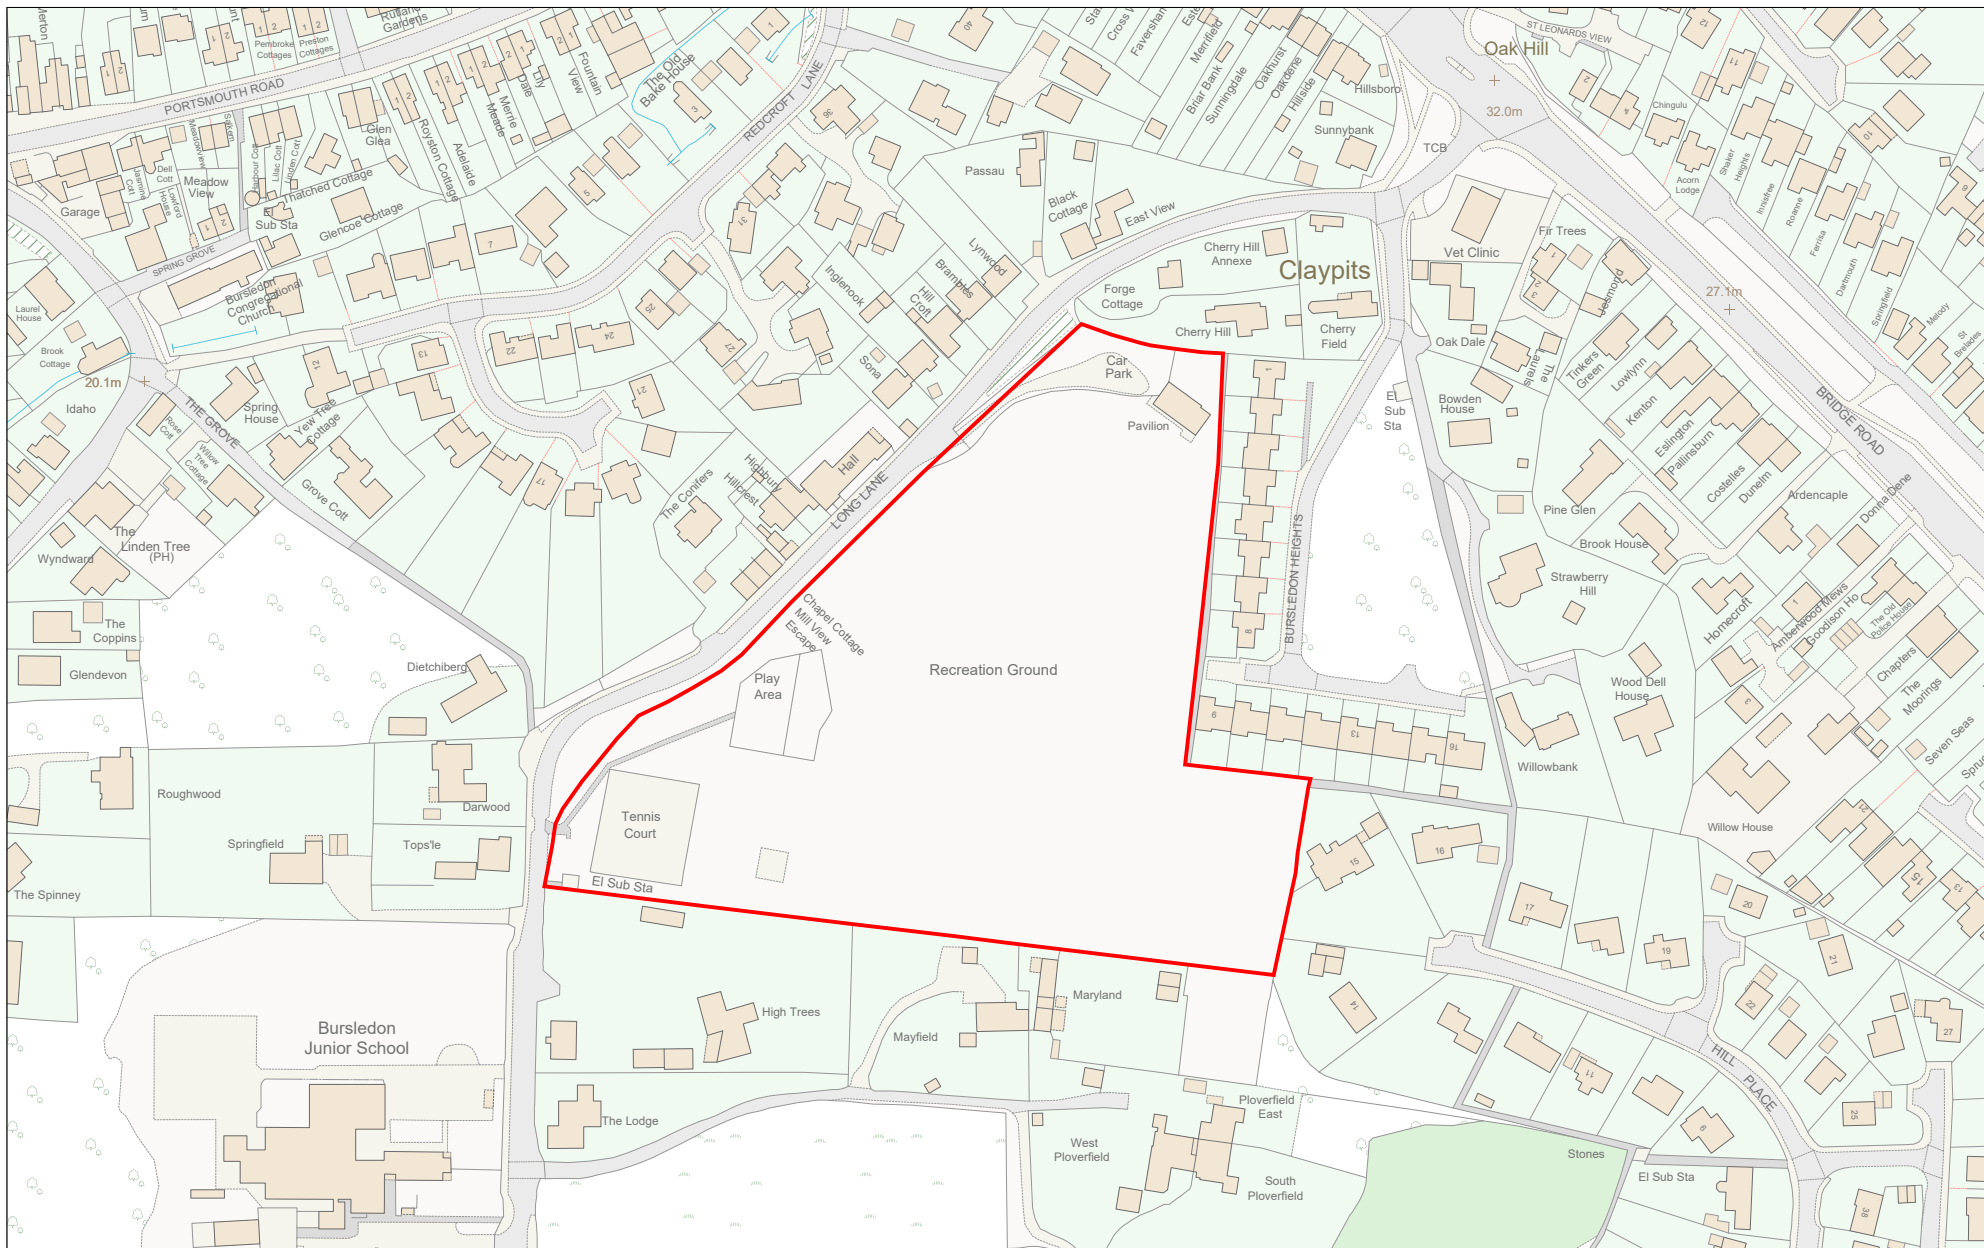

Bursledon Recreation Ground



Department:	Department
Date: 09/02/2023	Scale: 1:2500