

Openreach Structures

Joint Box

Manhole

Pole

Pole (planned)

Duct Tee

Reducer

Cabinet

Openreach Spans / Ducts

Duct

Duct (planned)

Developer-Proposed Structures

Duct Tee

Joint Box

Reducer

Developer-Proposed Spans / Ducts

D54 (90mm duct)

D54 (90mm duct) (2 colours)

D56 (50mm duct)

Developer-Proposed Equipment

AGG


CBT8

FDP12

IJ (B)


SPLITTER (C)

SPLITTER (S)

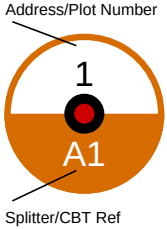

New Site-DSI-Misery, Land to the rear of OAKELEY VALE, BURSLEDON, SOUTHAMPTON SO31 8NB

25m

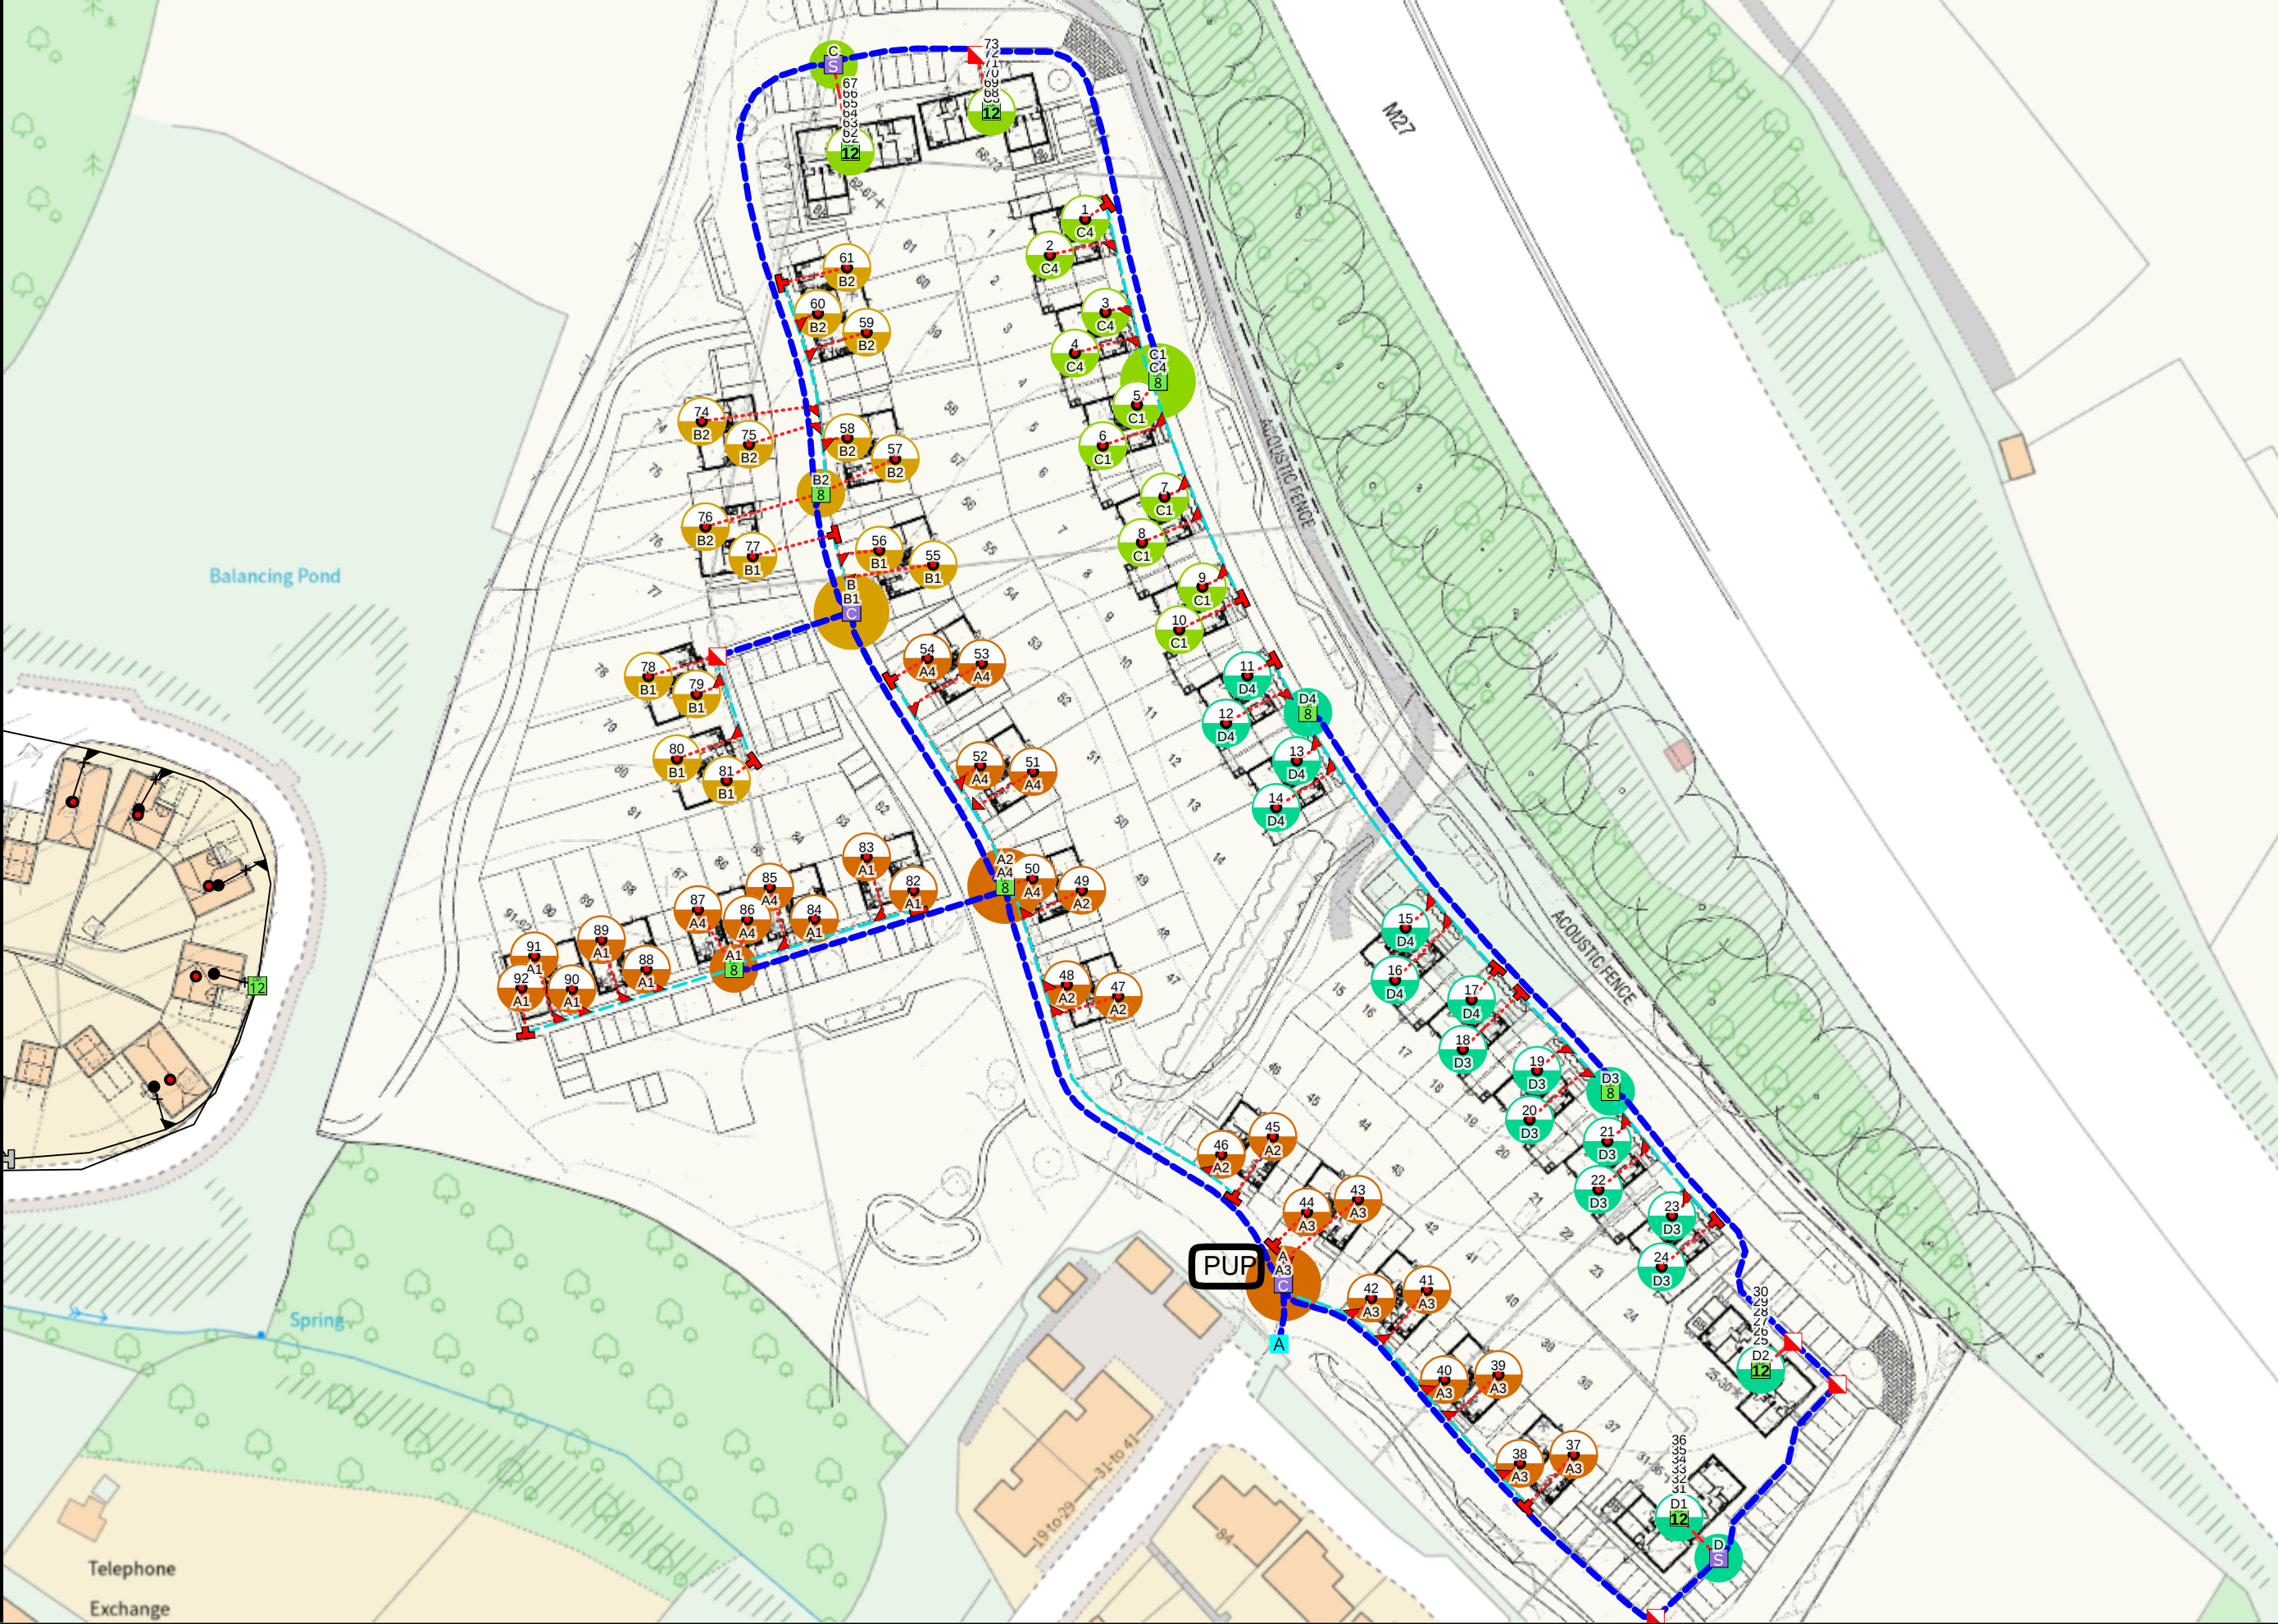

Plant On Map

Work Order Name: QJX/001

Proposal: OPENREACH CONNECTORISED FIBRE NETWORK

Self-Install: Yes

Important Notice - BT's joint boxes (JB and JUF) must be constructed in non carriageway situations only. If there is any deviation from this please contact your newSite Representative before work commences

Exchange Area:
Planned By: Lauren Beswick
NSI: QJX/001
Onsite Project ID: HCTM4
Grid Ref: 448602110680
Date: 20/5/2022 19:23:13