

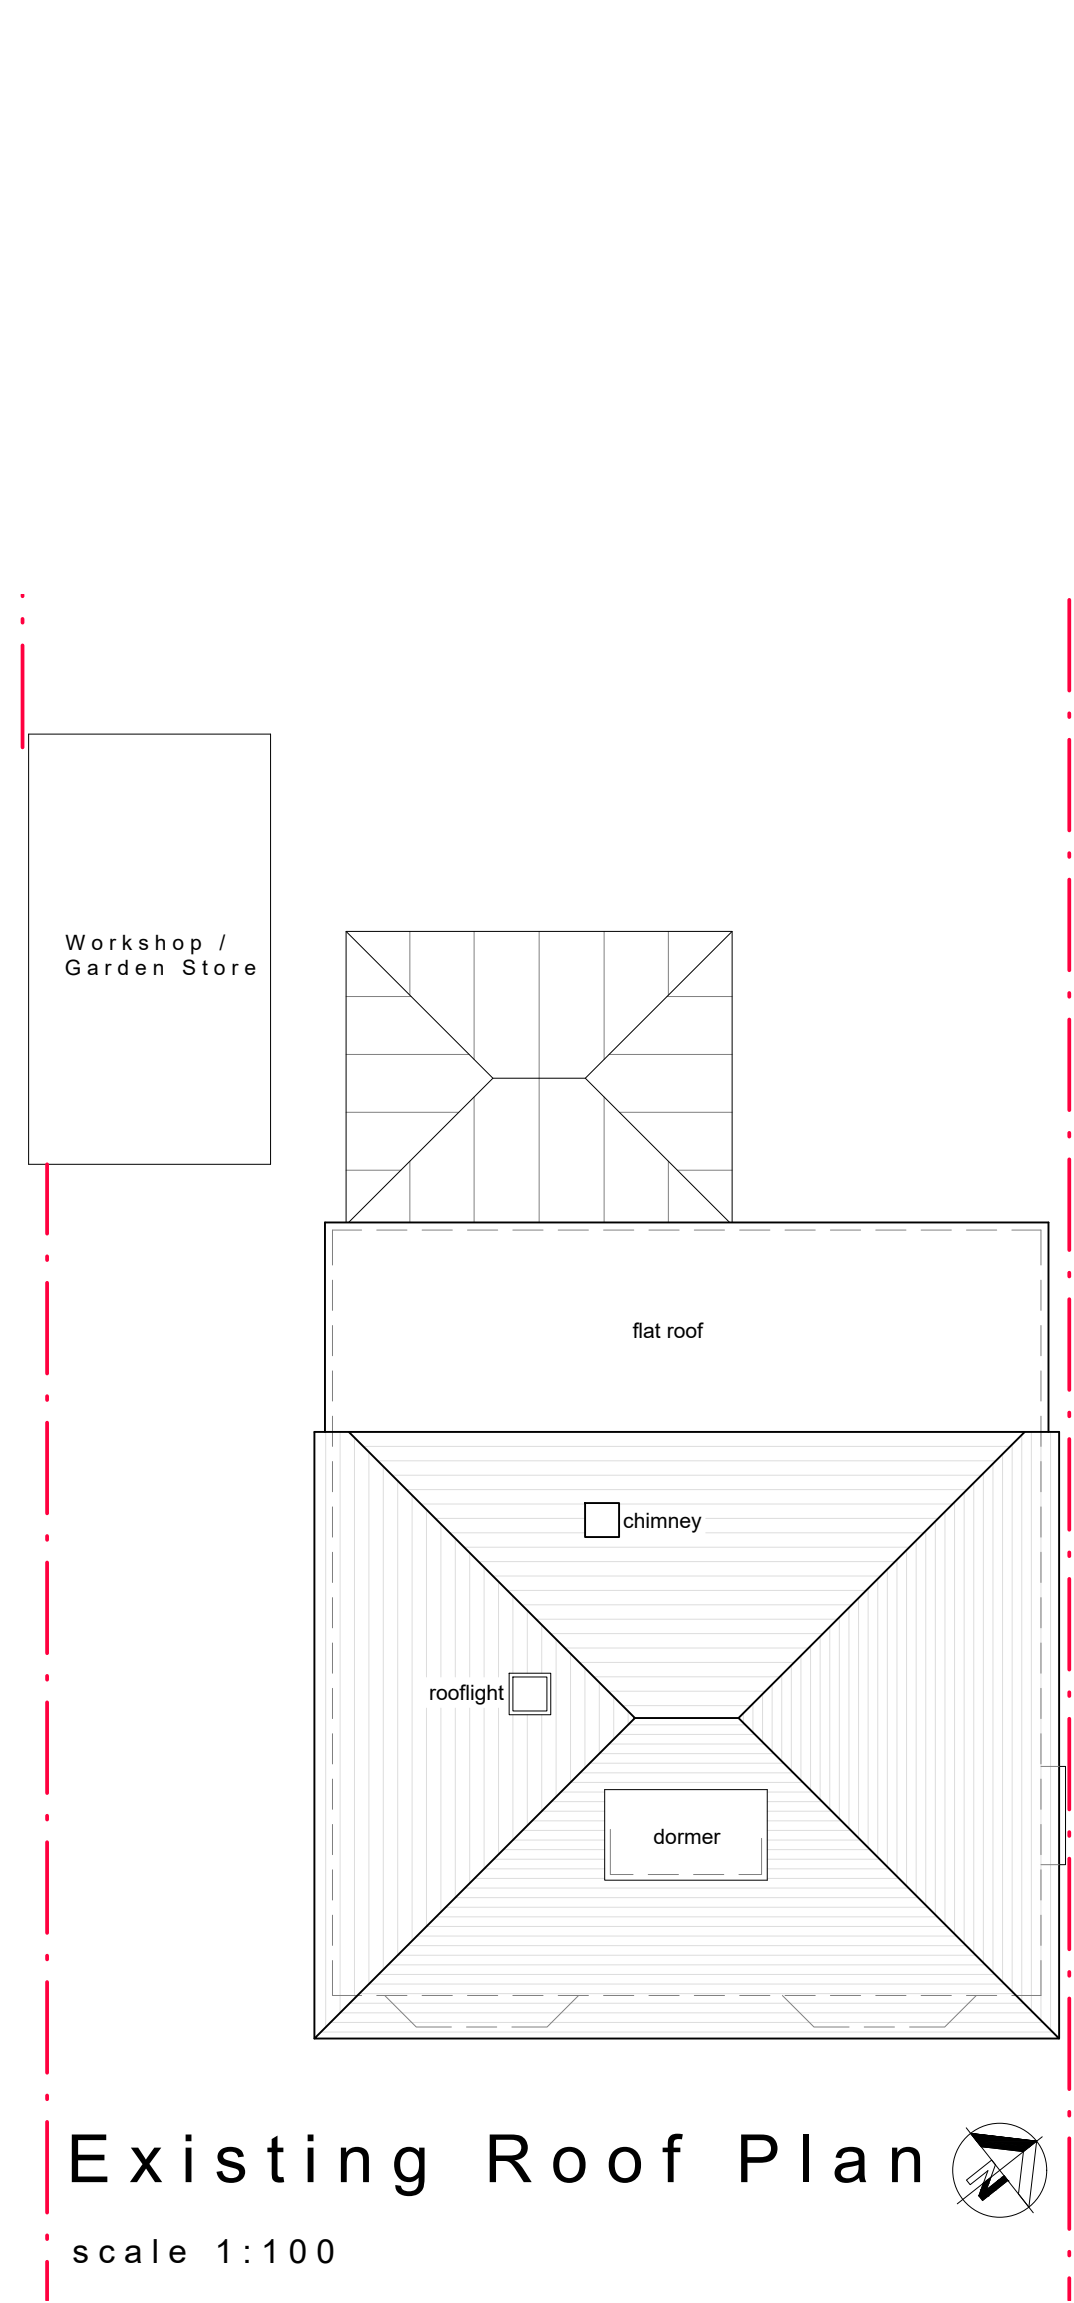
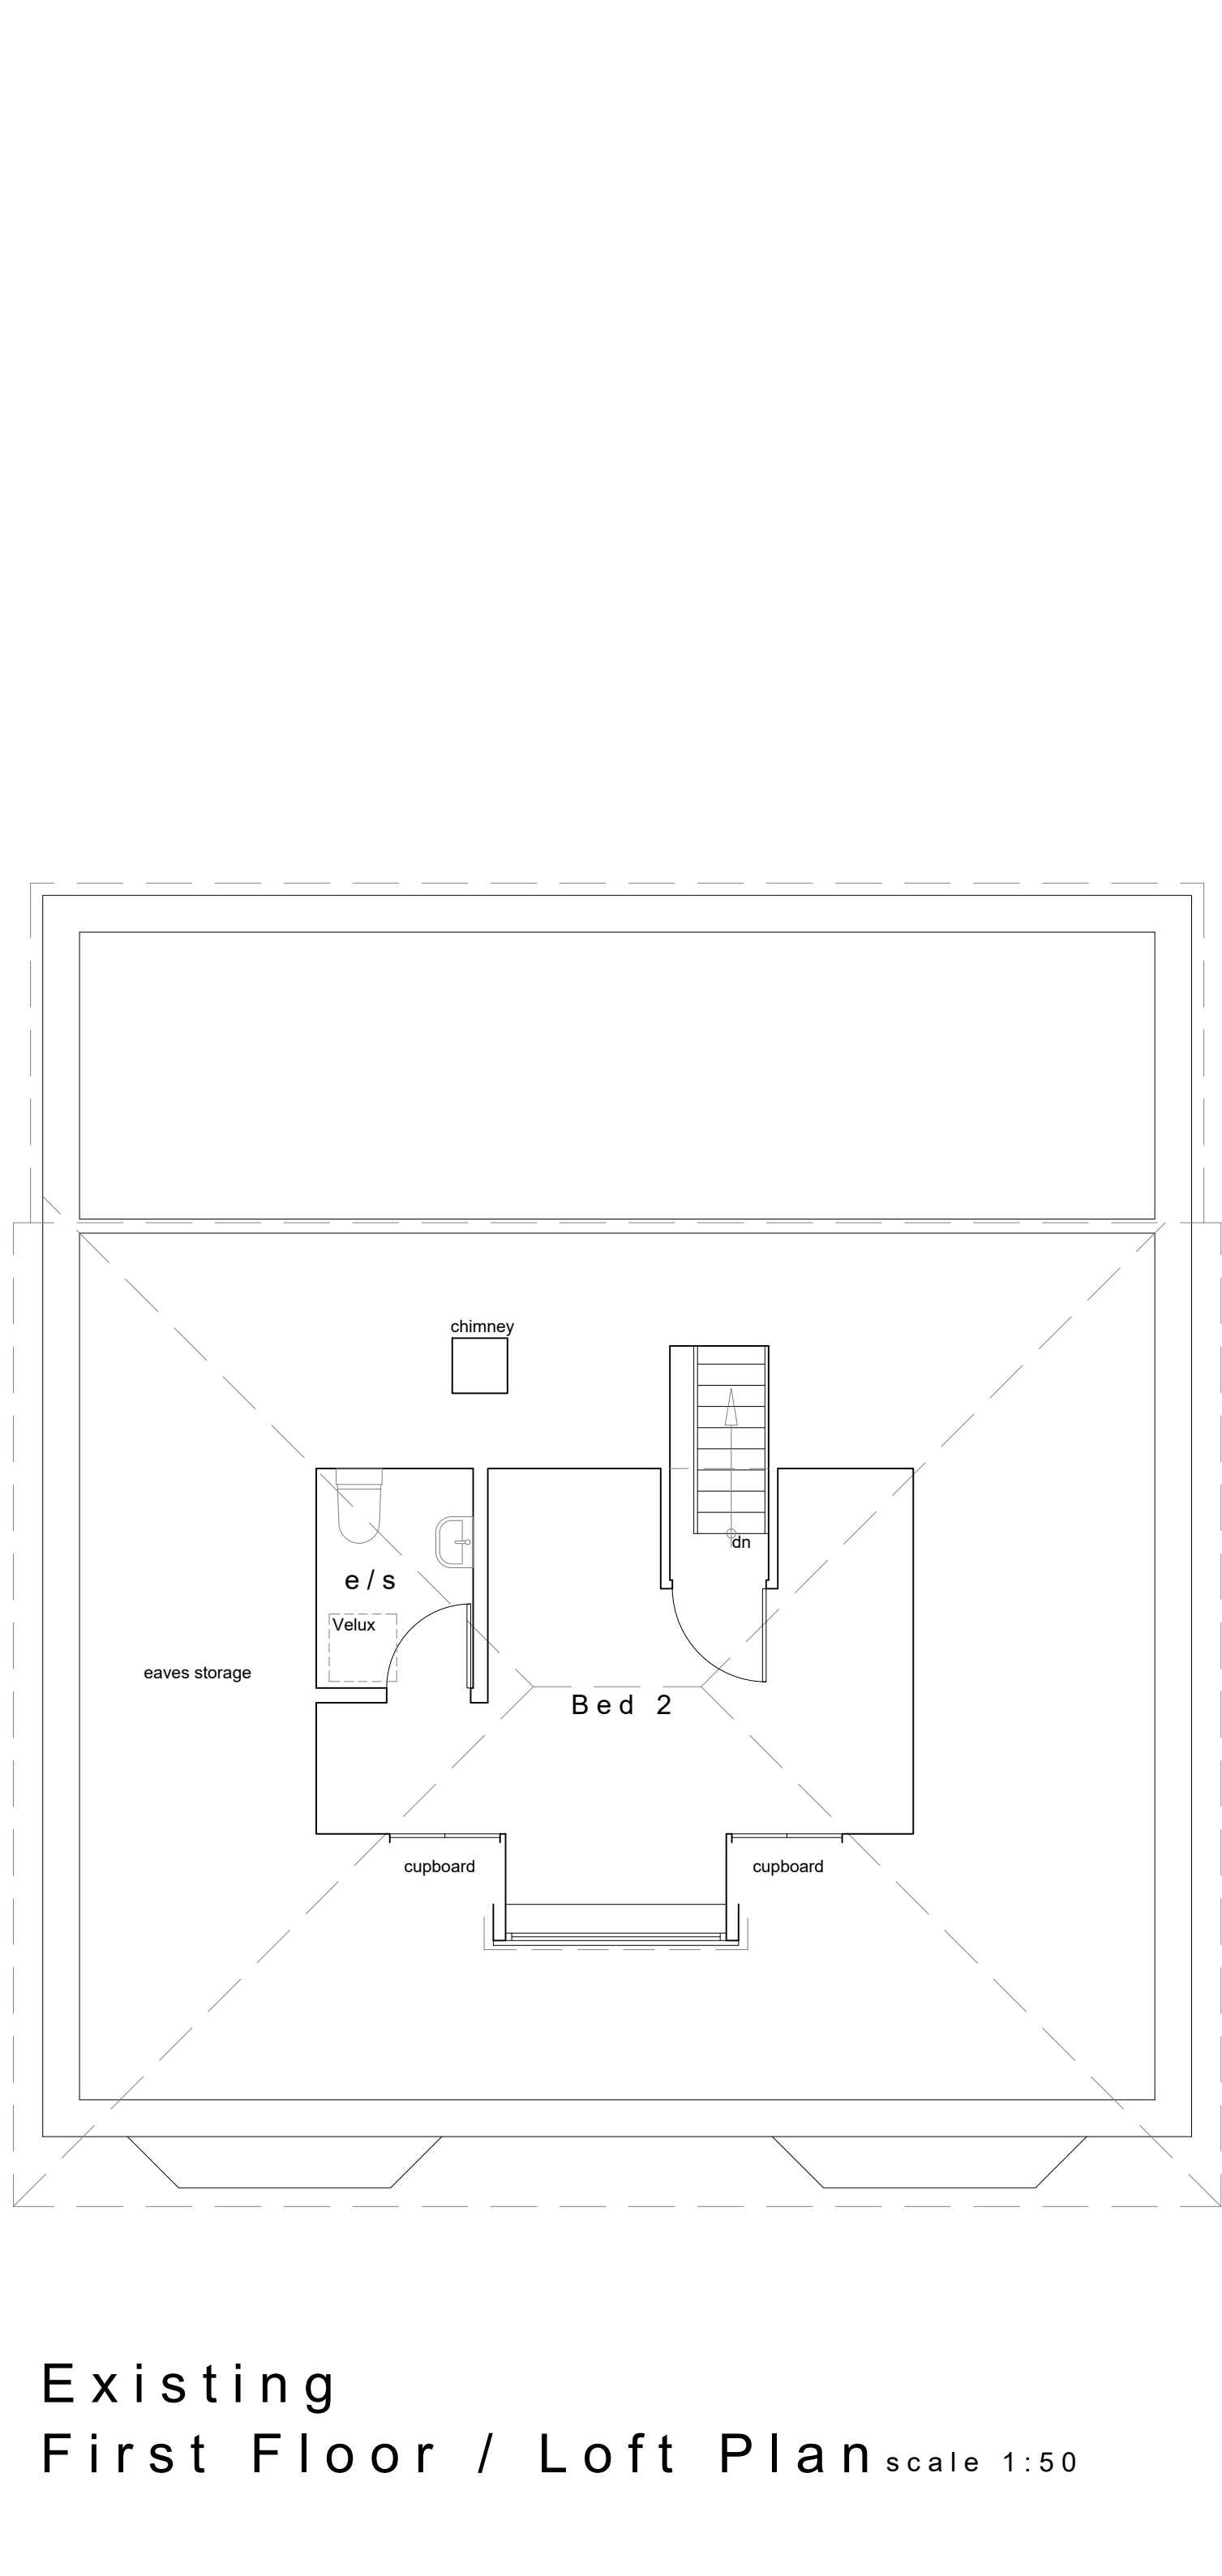


Existing Elevations scale 1:100

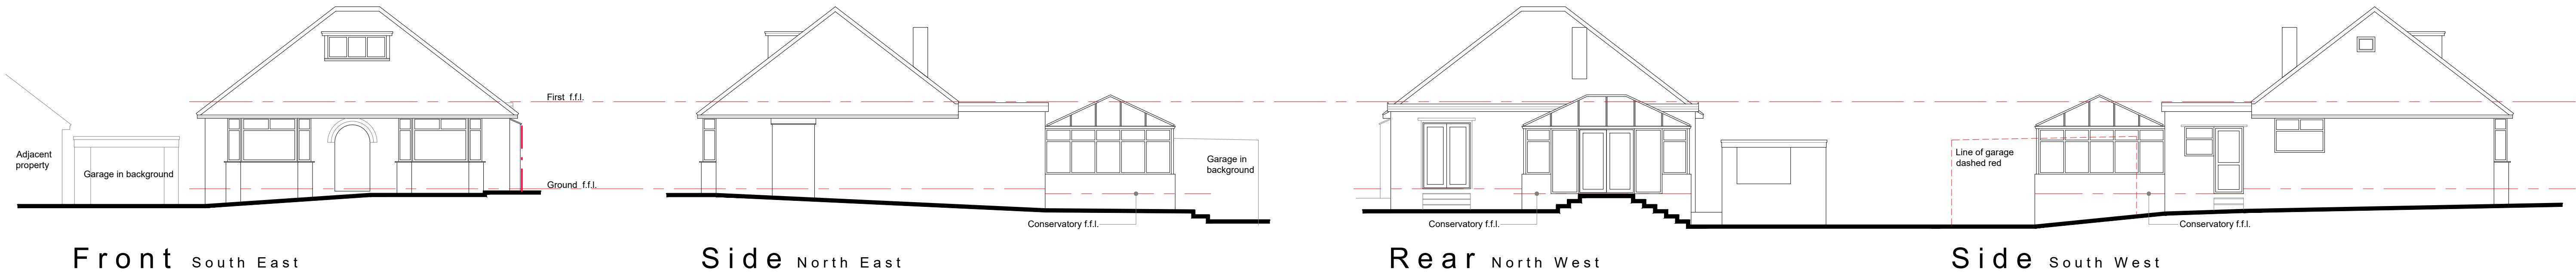

Rev:	Date:	Description:
Status:		Planning
Title:		Existing: Plans & Elevations
Project:		14 Beverley Gardens Bursledon Southampton SO31 8FD

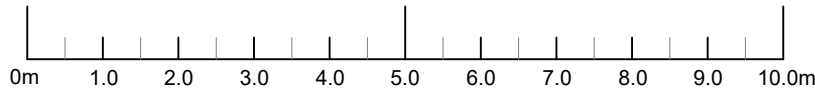

N & J Design Ltd
7 Hedley Gardens
Hedge End
Southampton
SO30 2WT

t: 07840 404620 www.nandjdesign.co.uk

General Notes:

This drawing is the copyright of N & J Design Limited and may not be copied in whole or in part without prior permission.
It is the clients/developers responsibility to ensure all relevant approvals are in place and conditions satisfied prior to commencement of works, including, but not limited to:
The Party Wall etc Act 1996
Local Authority Planning Consent
Highways (Road opening permit)
Local Water Authority
Building Regulations (Local Authority, NHBC etc)
Environment Agency

Drawn: N. Keatley	Date: 25.01.23
Checked:	Date:
Scale: 1:50 1:100	Revision:
Drawing no:	
2023.01.02/PL01	