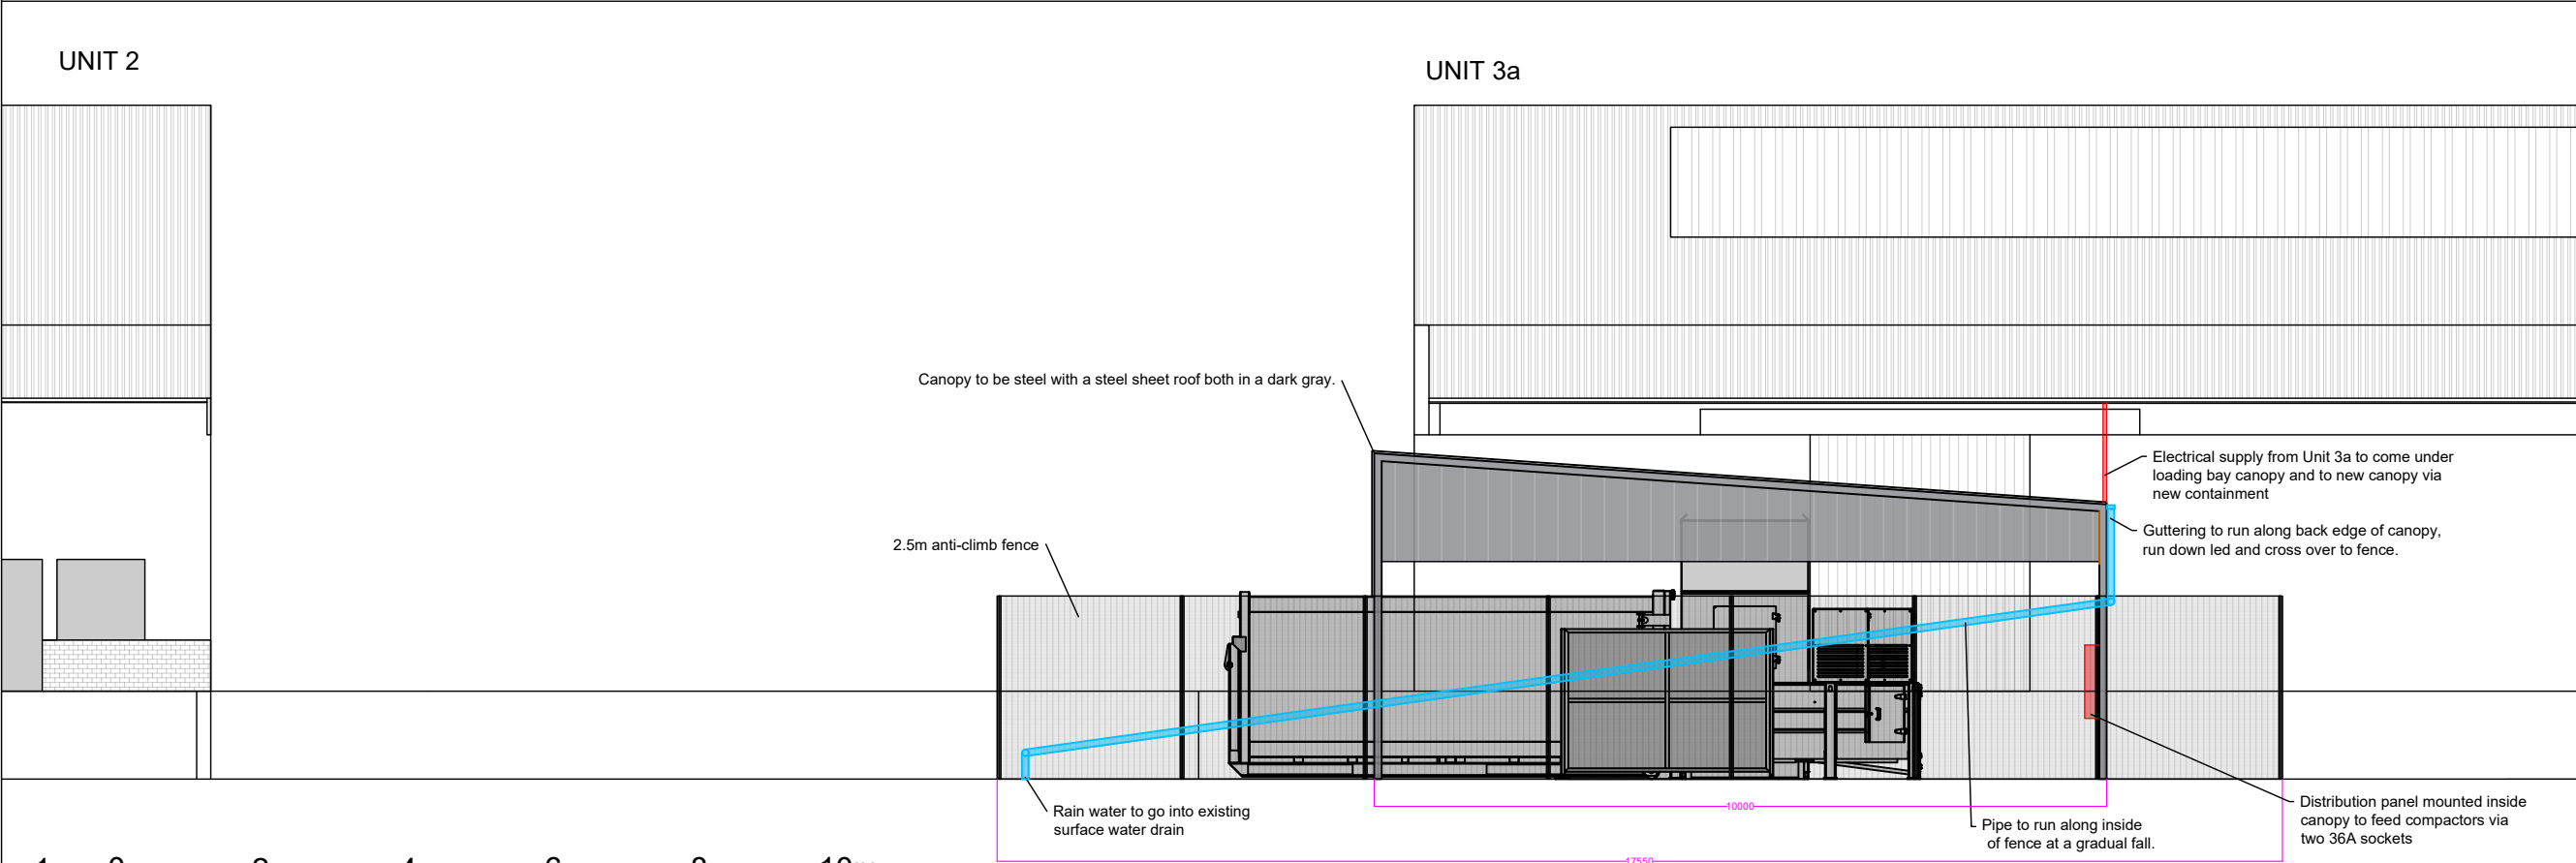
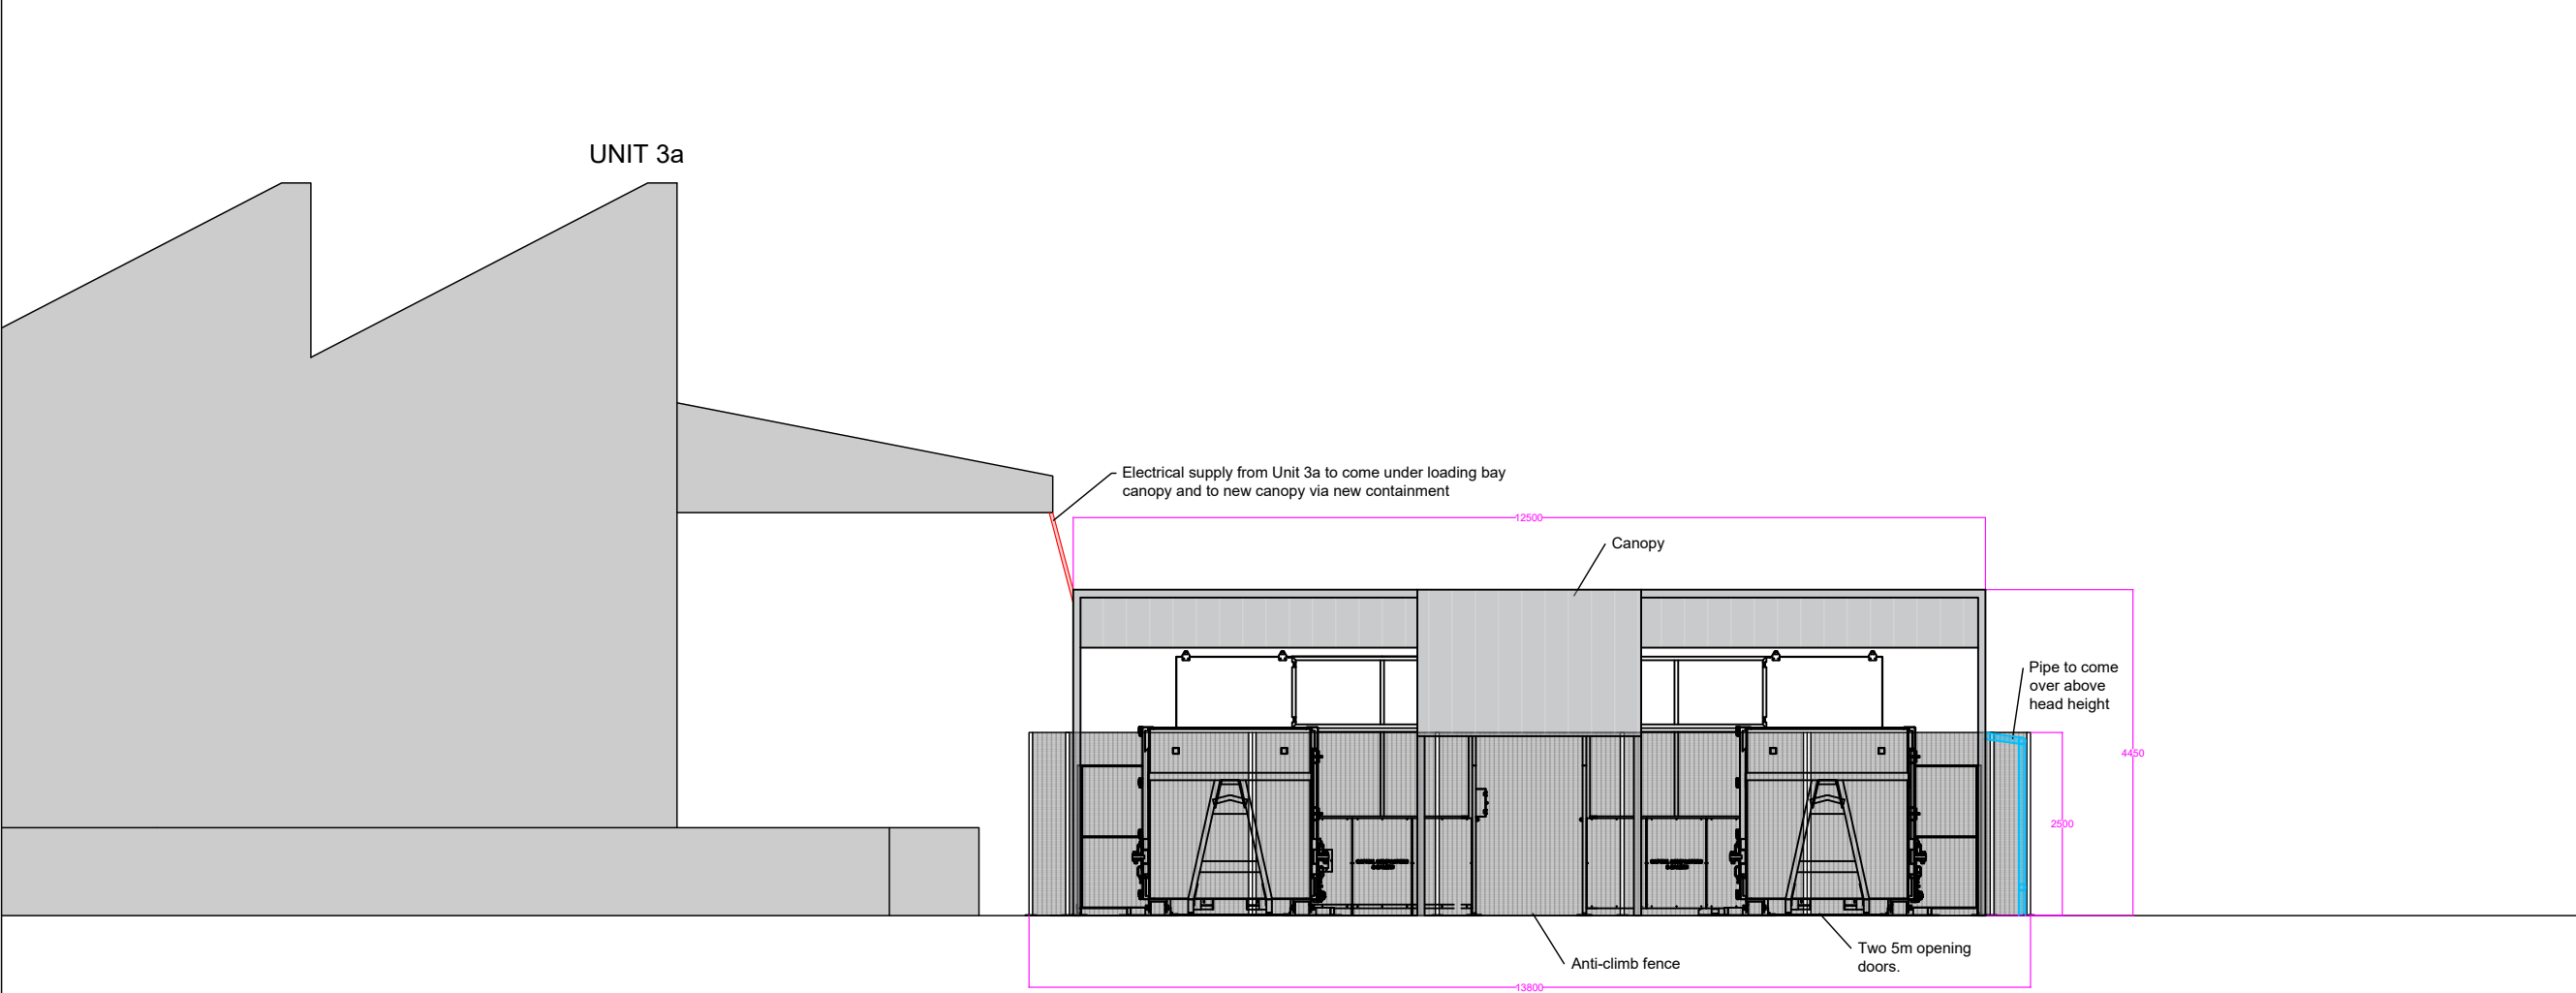


Notes:			
STATUS: Design			
CLIENT: Restore Datashred			
ARCHITECT: Live Green - Live Good Ltd.			
SITE: Southampton			
TITLE: Compactor Compound Elevations			
SCALE AT A1: 1100	DATE: 27/6/23	DRAWN: AN	CHECKED:
PROJECT NO: 10025	DRAWING NO: 10025-06	REVISION: C	