



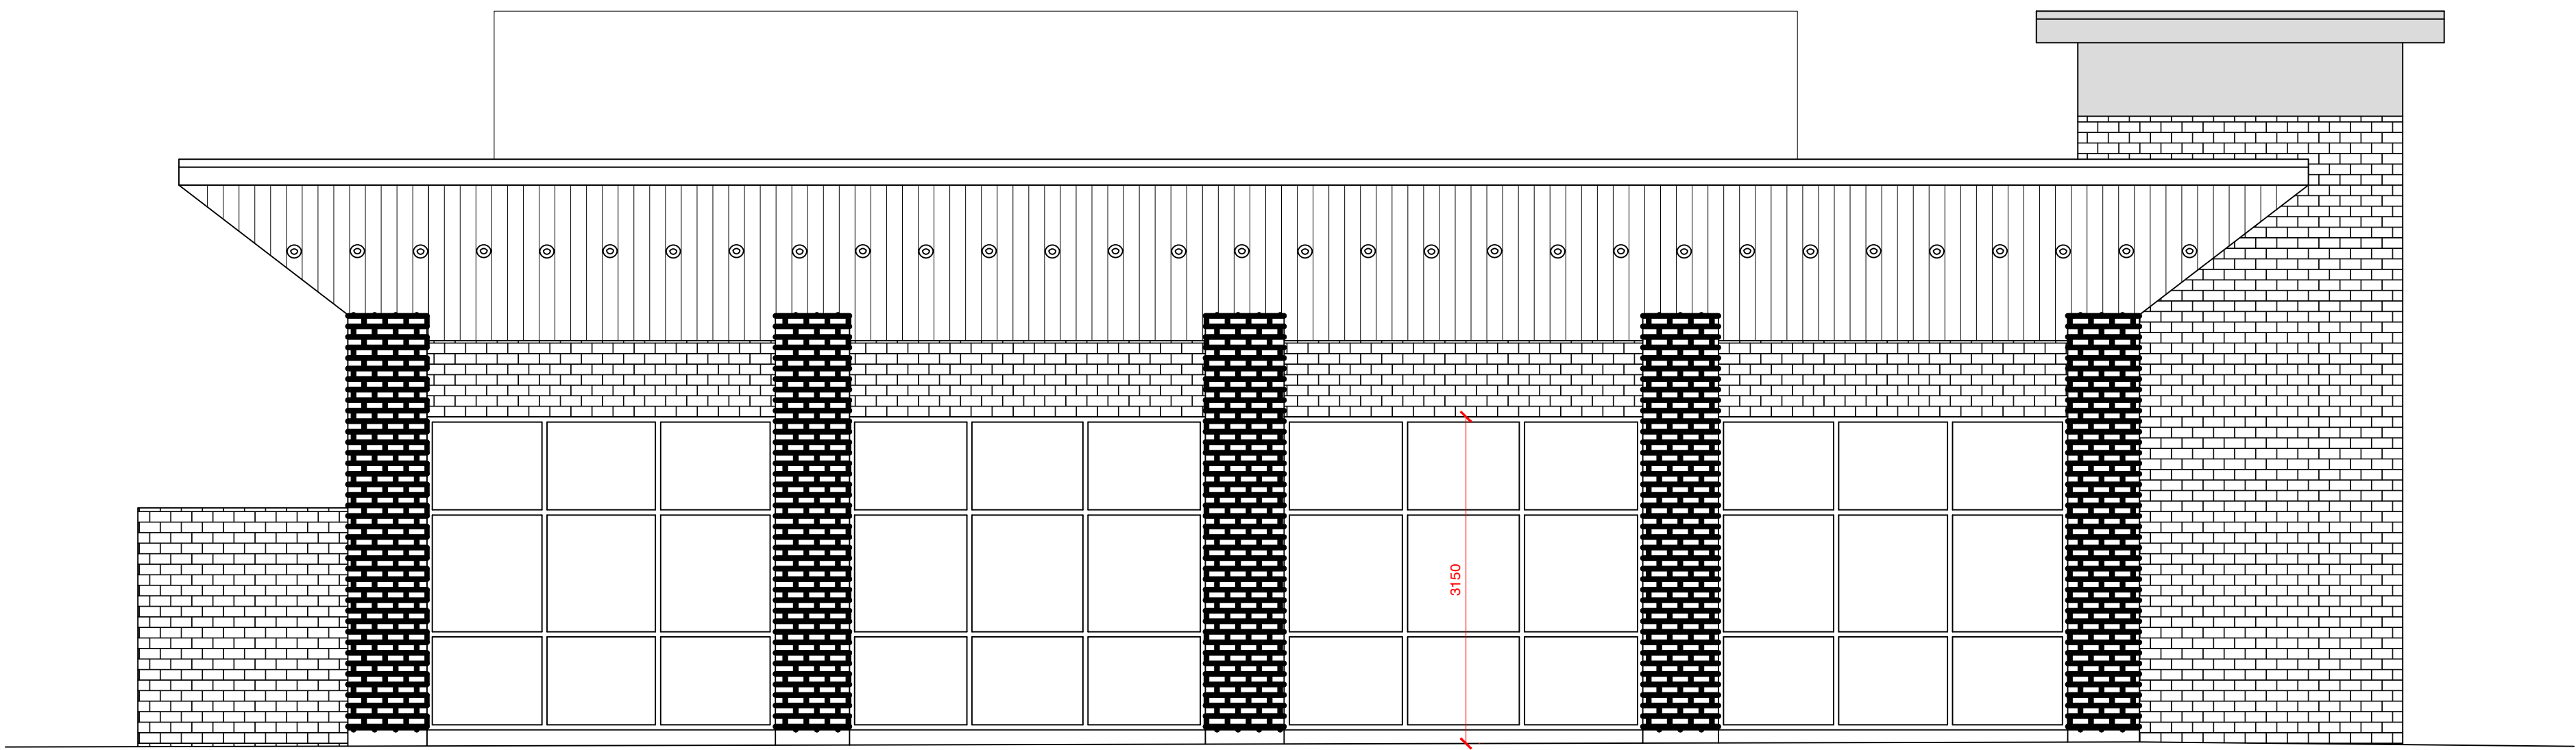


EXISTING SIDE ELEVATION B (1:50)

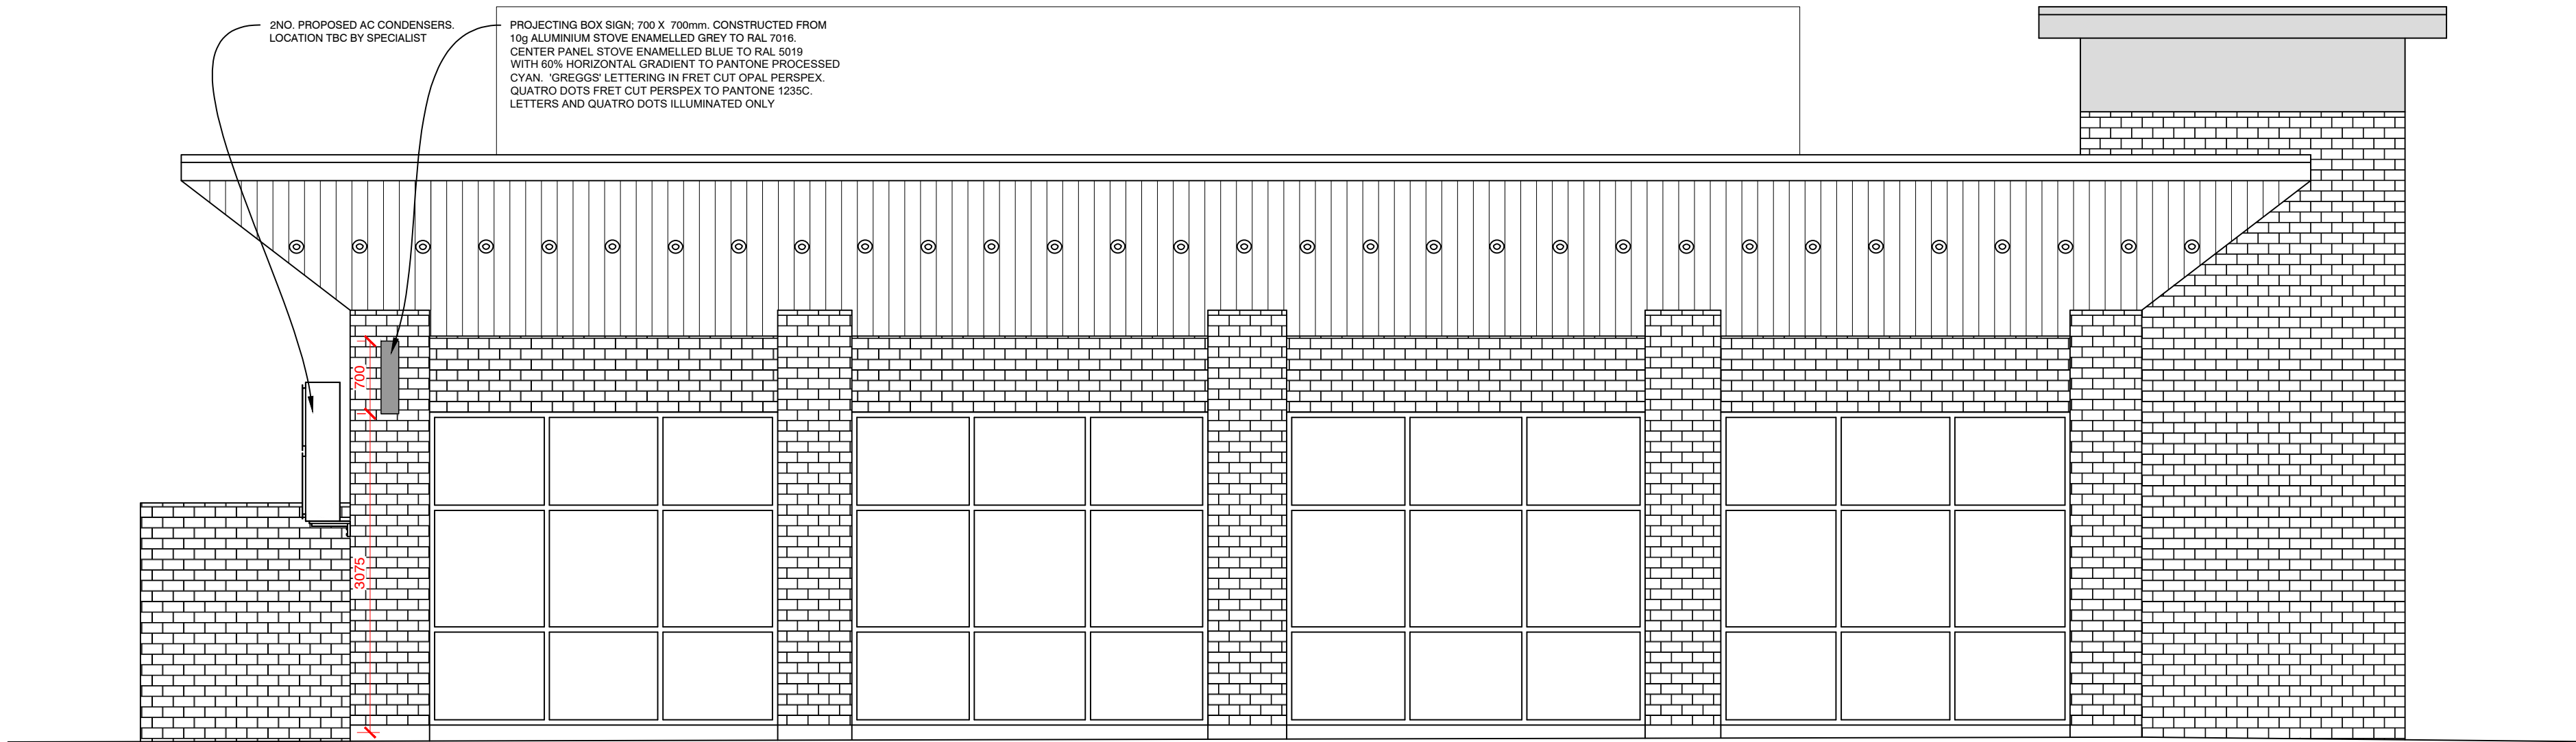

PROPOSED SIDE ELEVATION B (1:50)

PROJECTING BOX SIGN; 700 X 700mm. CONSTRUCTED FROM 10g ALUMINIUM STOVE ENAMELLED GREY TO RAL 7016. CENTER PANEL STOVE ENAMELLED BLUE TO RAL 5019 WITH 60% HORIZONTAL GRADIENT TO PANTONE PROCESSED CYAN. 'GREGGS' LETTERING IN FRET CUT OPAL PERSPEX. QUATRO DOTS FRET CUT PERSPEX TO PANTONE 1235C. LETTERS AND QUATRO DOTS ILLUMINATED ONLY.

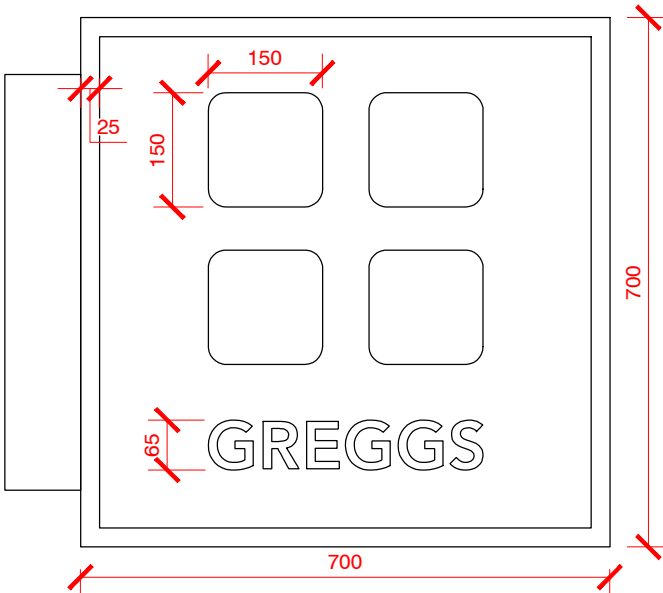

PROJECTING SIGN DETAIL (1:10)

REV	DESCRIPTION	DATE	NAME
GREGGS			
GREGGS Plc (SOUTH EAST) 87 MILLMARSH LANE ENFIELD MIDDLESEX EN3 7XJ Tel: (0208) 805 3314			
Shop S Number & Name S6266 R1 HEDGE END TP TOLLBAR WAY			
Title PLANNING - SIDE ELEVATION B			
Site Address UNIT R1, HEDGE END TRADE PARK, TOLLBAR WAY, SOUTHAMPTON SO30 2JN			
Gross Building Area 363.8 Sq m		Gross Sales Area 205 Sq m	
Drawing No. RSOE/S6266/05P			Rev.
Date 23.06.23		Scale 1:50	@ A1
Drawn by ST	Scale Bar 0 500 1000 1500 2000 2500mm SCALE 1:50		
Issued 23.06.23			