



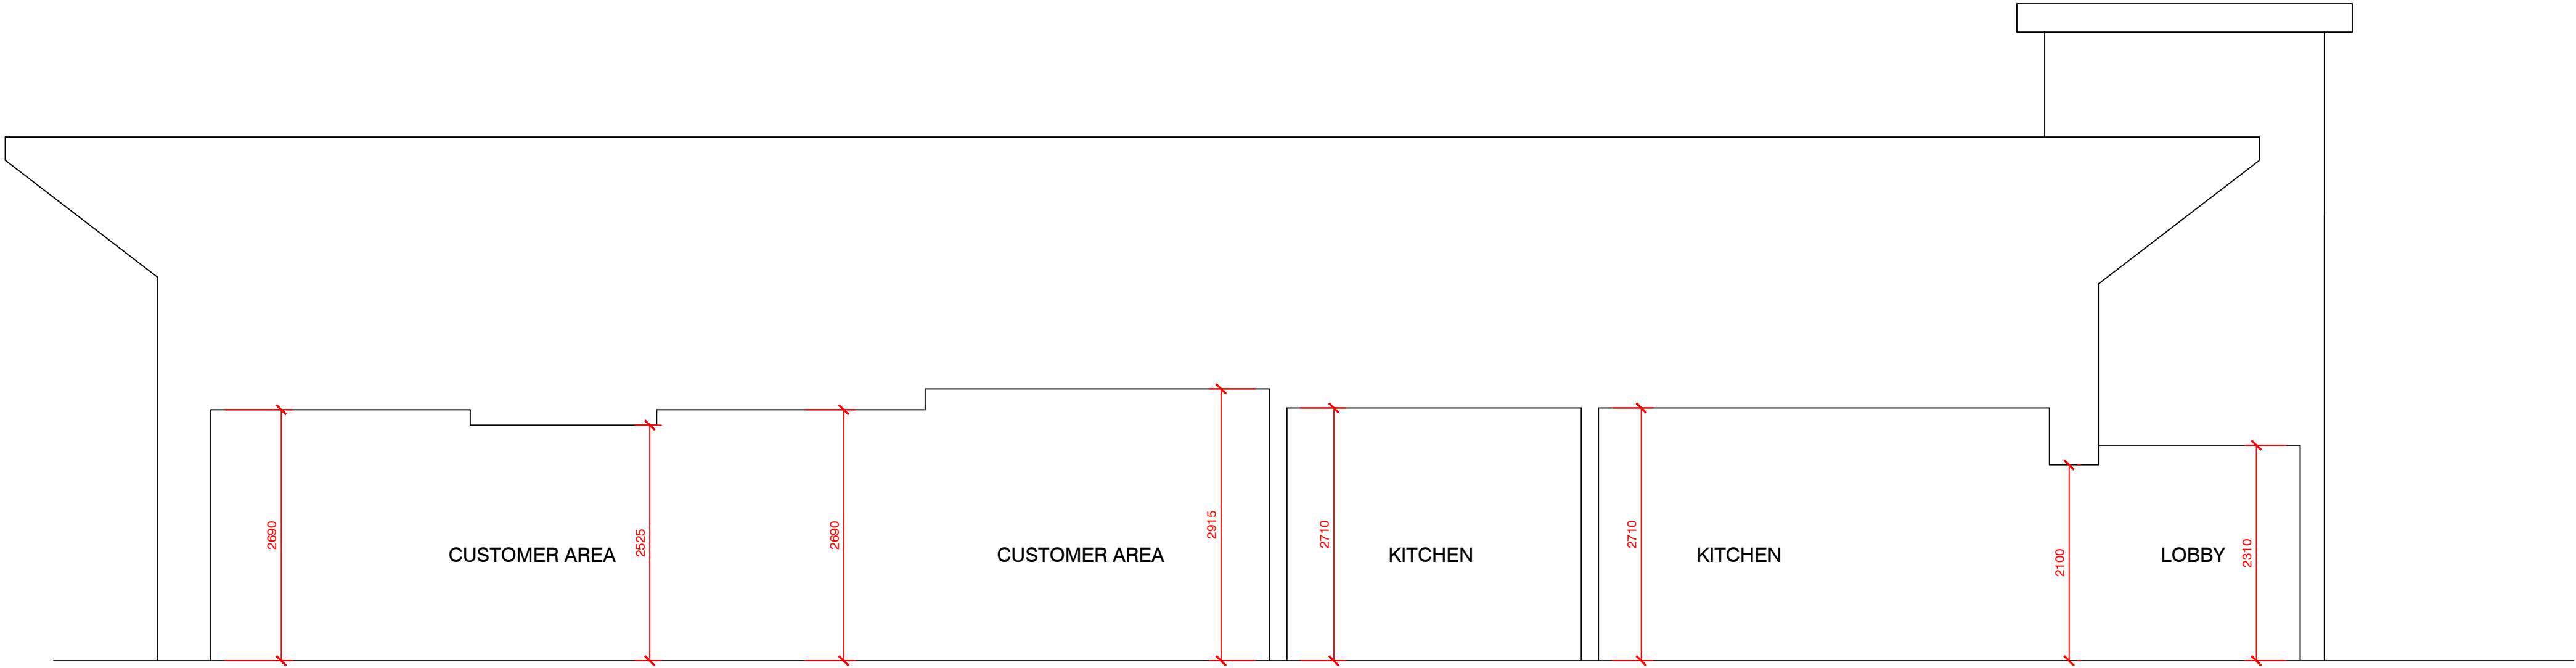

EXISTING SECTION A - A (1:50)

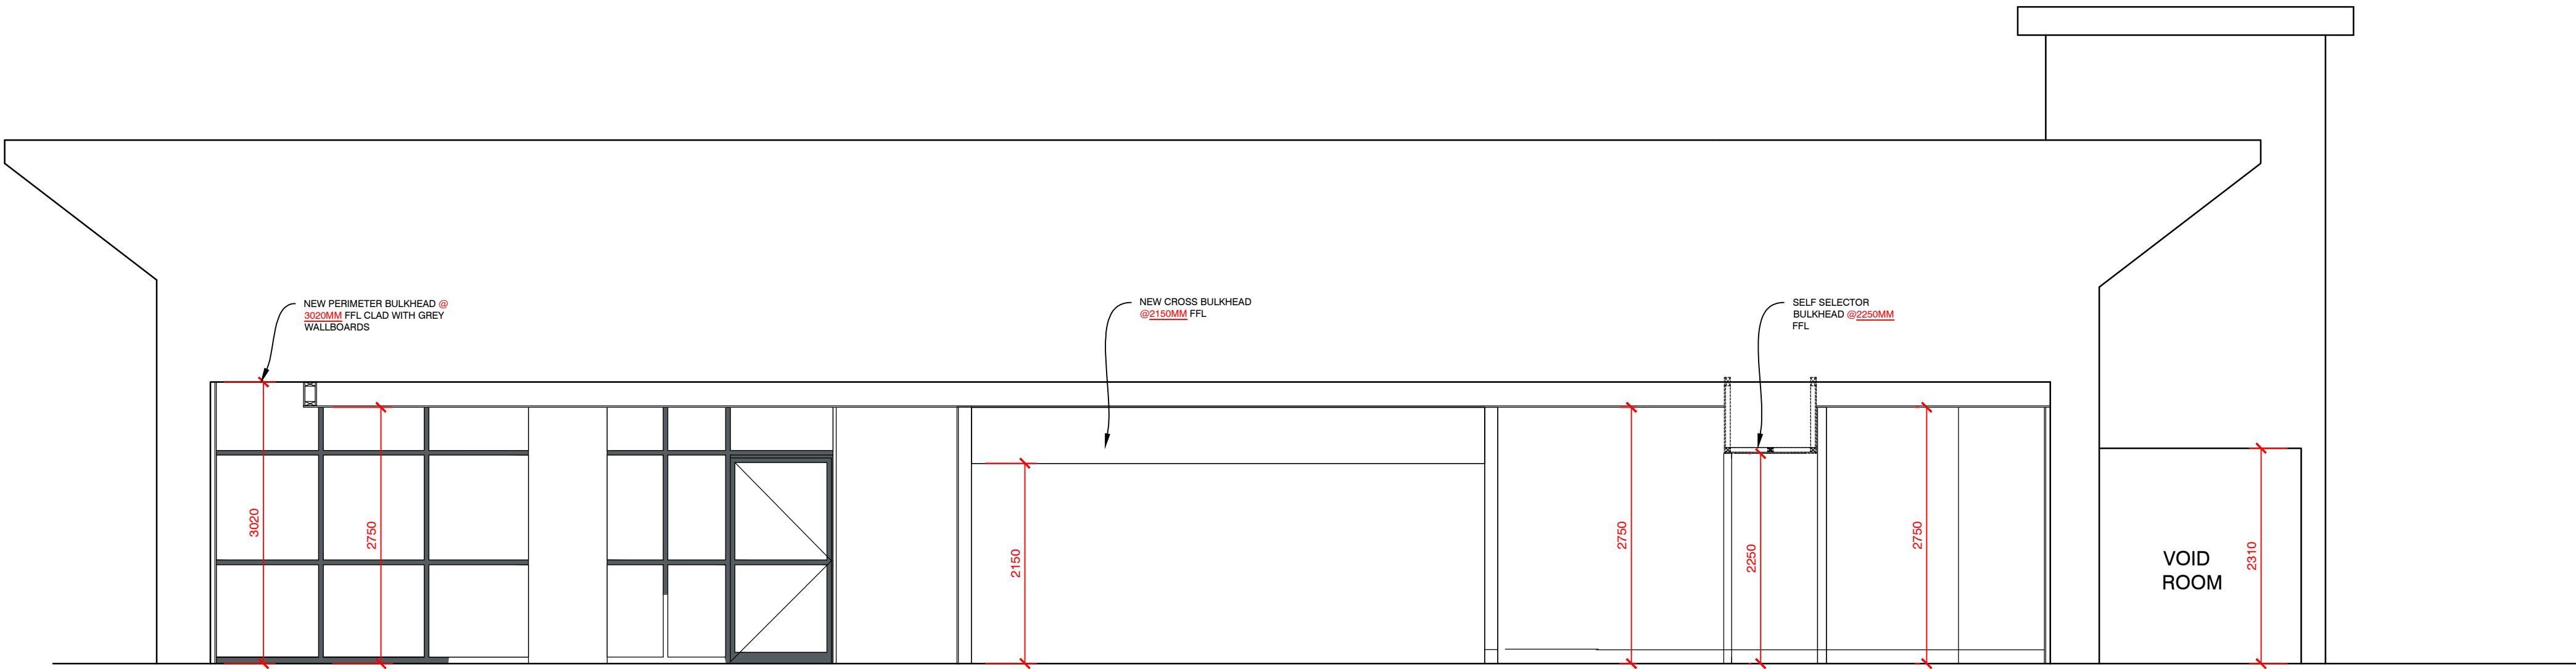

PROPOSED SECTION A - A (1:50)

REV	DESCRIPTION	DATE	NAME
GREGGS			
GREGGS Plc (SOUTH EAST) 87 MILLMARSH LANE ENFIELD MIDDLESEX EN3 7XJ Tel: (0208) 805 3314			
Shop S Number & Name S6266 R1 HEDGE END TP TOLLBAR WAY			
Title PLANNING - SECTIONS			
Site Address UNIT R1, HEDGE END TRADE BAR, TOLLBAR WAY, SOUTHAMPTON SO30 23JN			
Gross Building Area 363.8 Sq m		Gross Sales Area 205 Sq m	
Drawing No. RSOE/S6266/03P			Rev.
Date 23.06.23		Scale 1:50	@ A1
Drawn by ST	Scale Bar 0 500 1000 1500 2000 2500mm SCALE 1:50		
Issued 23.06.23			