


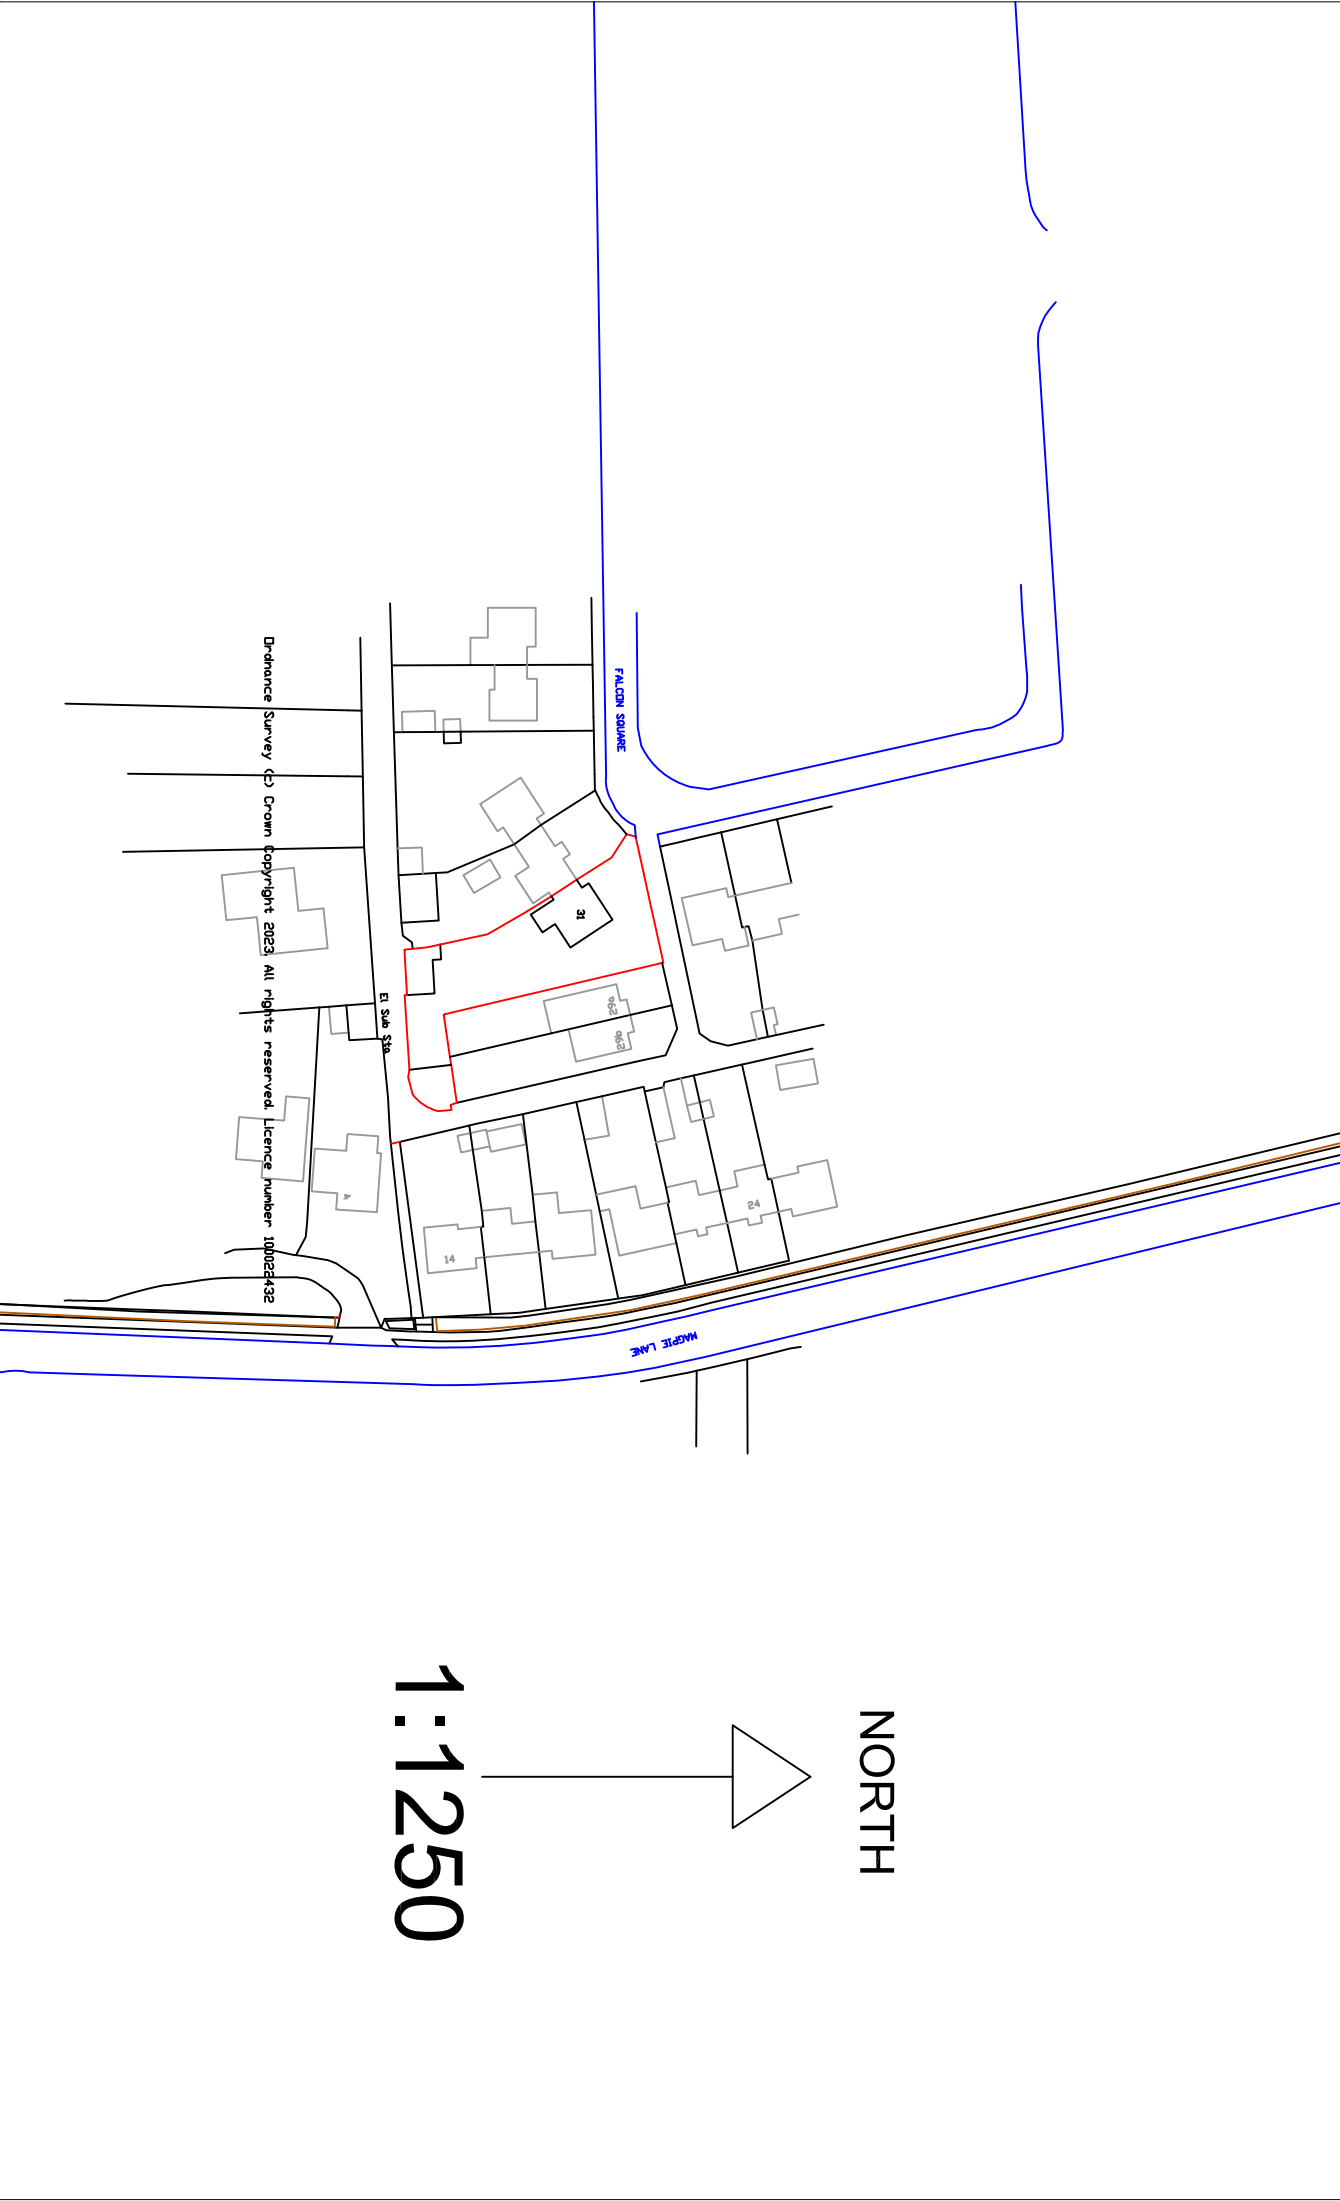

NORTH

1:1250

Drainage Survey (C) Crown Copyright 2023. All rights reserved. Licence Number 100026432