


6 DUDDON CLOSE
WEST END
SOUTHAMPTON
SO18 3QA.

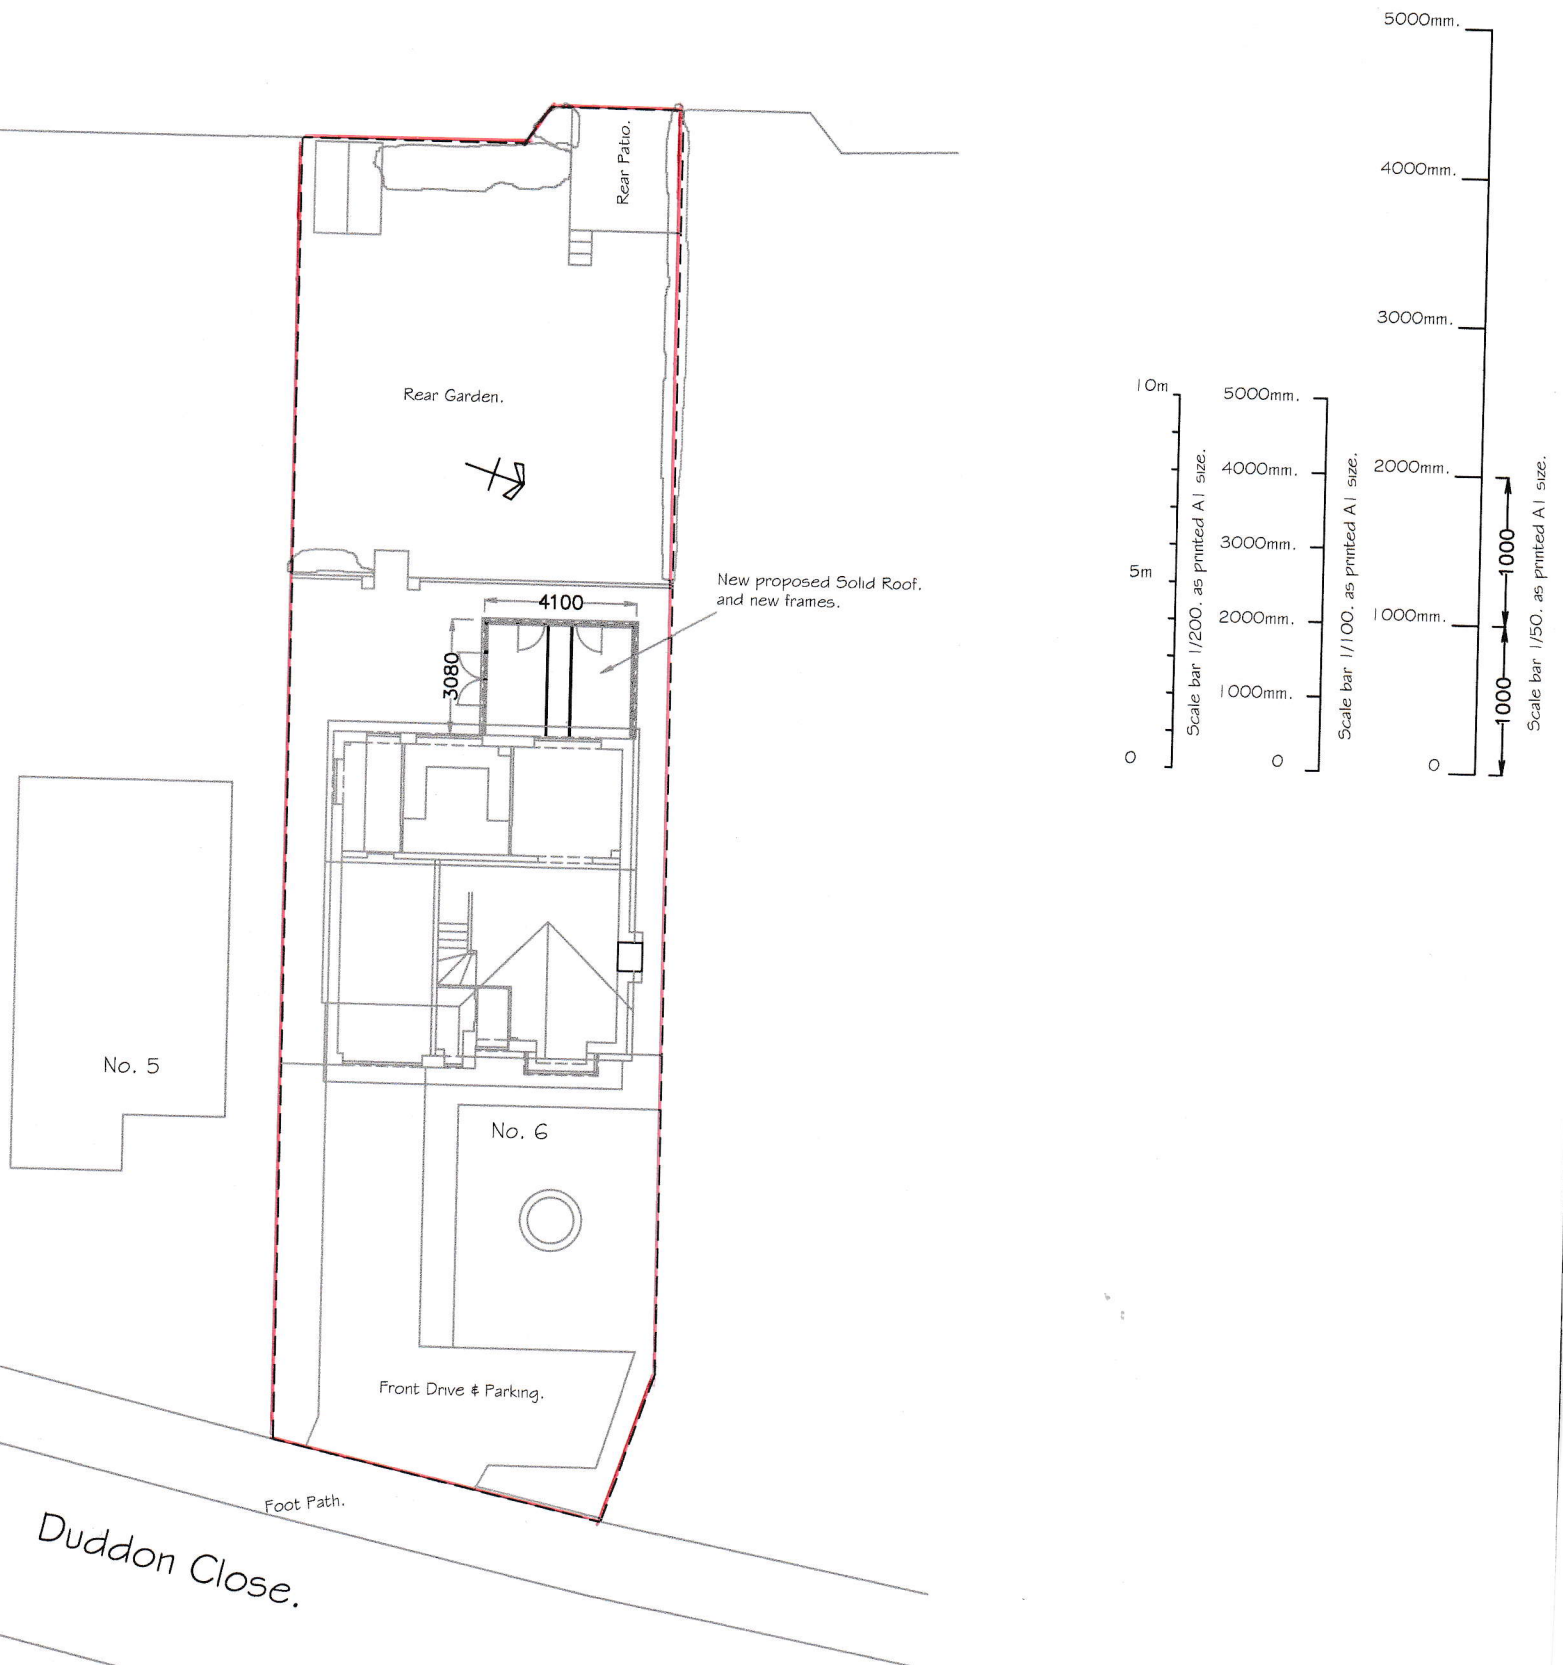

PROPOSED SITE BLOCK PLAN 1/200.

Read in conjunction with 1/1 250 Location plan.