



PLANNING

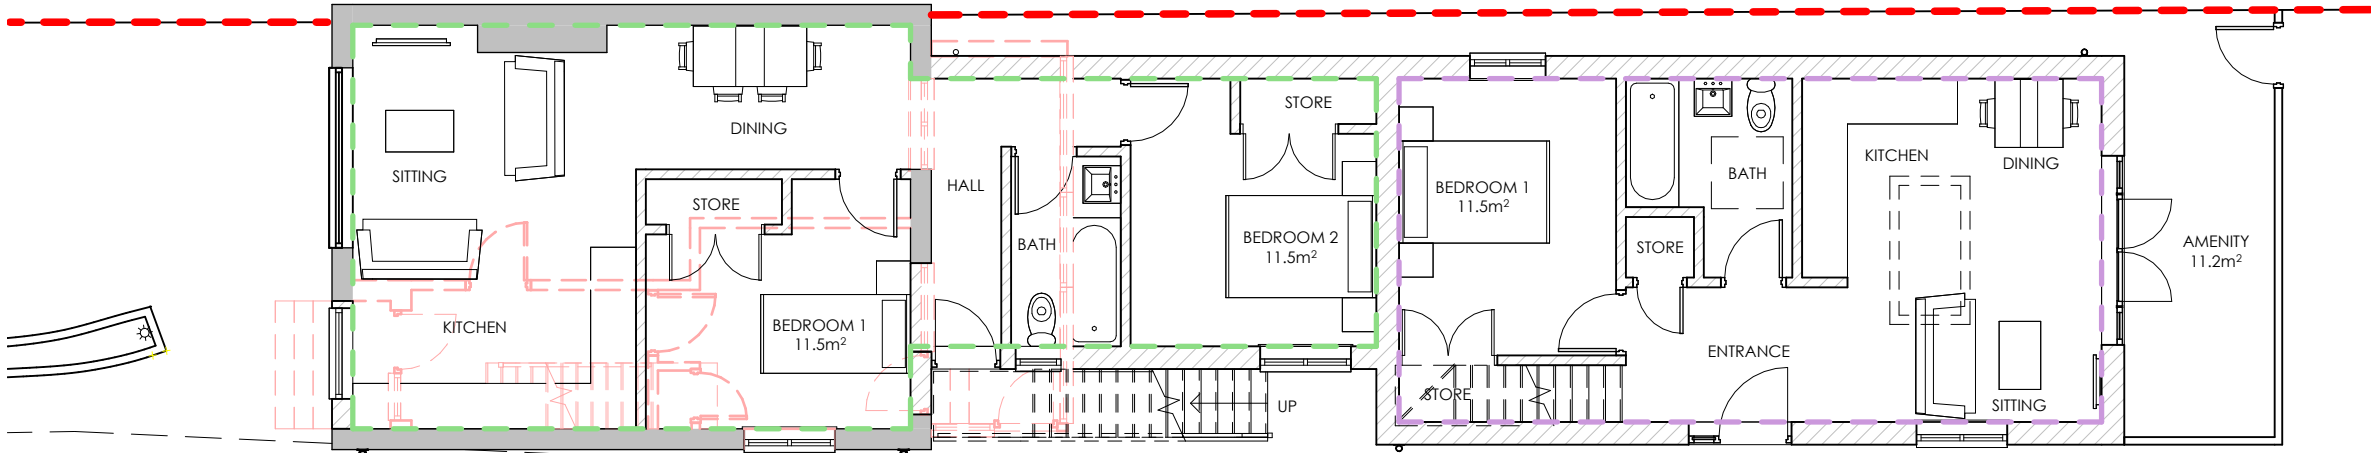

Proposed Ground Floor Plan
1 : 100

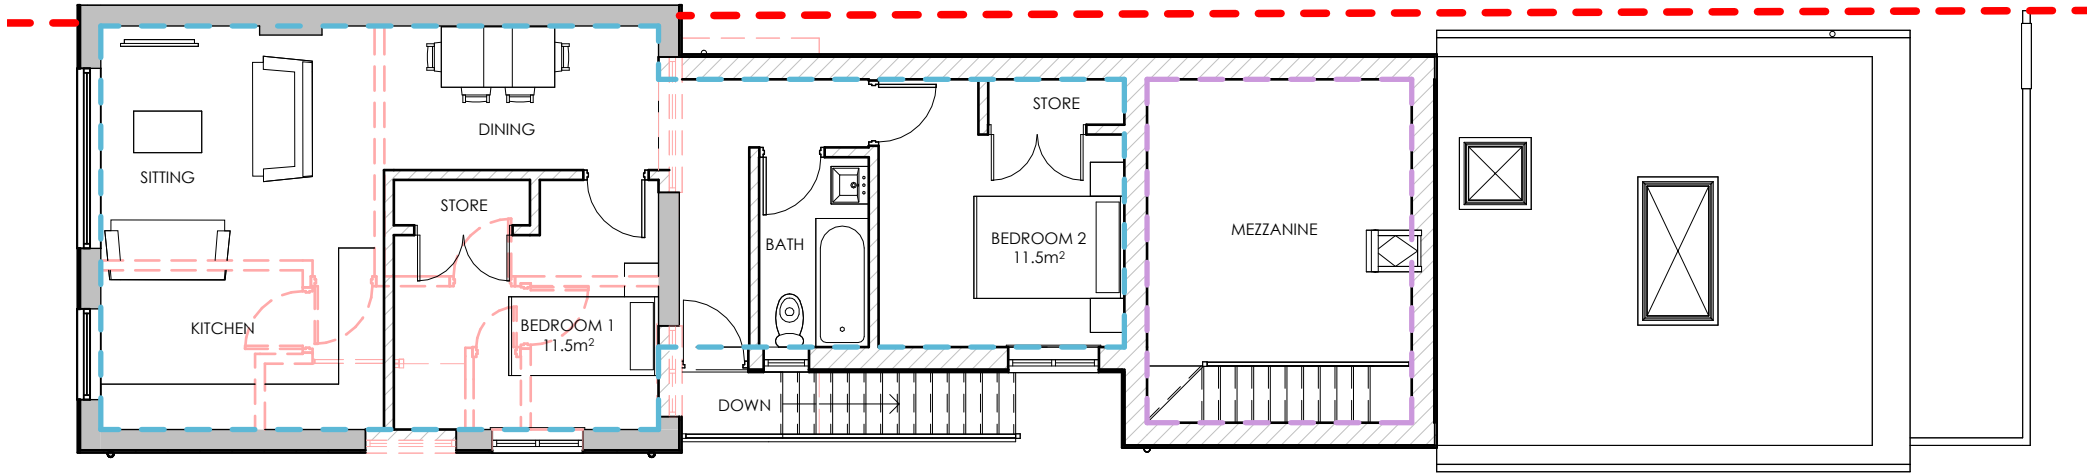

Proposed First Floor Plan
1 : 100

Accommodation Schedule

Flat 1 (Green)	2 Bed	61.2m ²
Flat 2 (Blue)	2 Bed	61.2m ²
Flat 3 (Purple)	1 Bed	58.1m ²