




EXTERNAL SIGNAGE SCHEME
CFN: CHANDLERS FORD
FORMAT: EC

105, 111 Winchester Rd, Chandler's Ford, Eastleigh SO53 2GH


date	issue	amendments
.....		

PROPOSED SIGNAGE





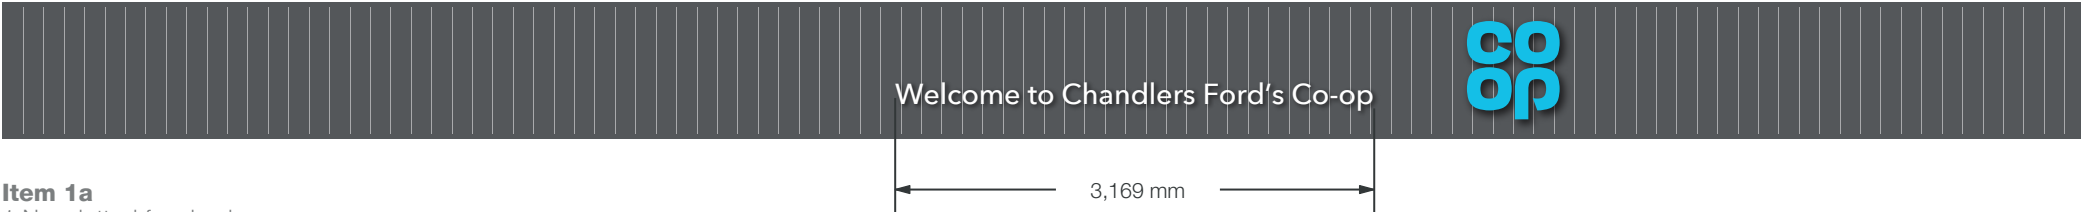


Item 1a
1 No. slatted fascia sign
Fascia Specifications
VE Slat effect aluminium fascia, fixed to the building substrate with suitable fixings, with a chamfered trim around the perimeter.
Fascia and trim to be finished in Dark Grey wood effect.
Size: 13,750mm x 900mm
FFL: 3270mm
Scale: 1:50

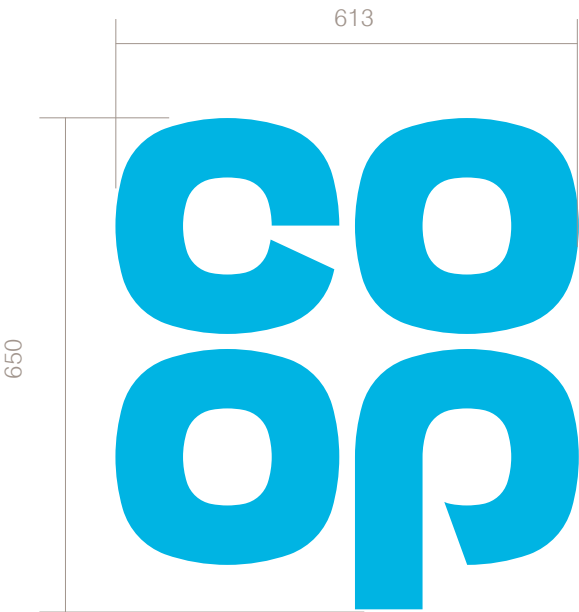


Item 1b
1no Single sided built up logo
Specifications
Single sided built up logo.
Steel mounting plate with individual built-up letters.
Mounting plate to be 3mm Mild Steel fixed to building substrate with brass locator fixings.
3D built-up letters to have aluminium sides, 50mm deep with 5mm Co-op BLUE acrylic faces. All visible edges, aluminium returns & mounting plate to be finished Silver RAL 9006 60% gloss.
Internally illuminated by white LEDs (300 candelas)
Size: 650mm
Scale: 1:10

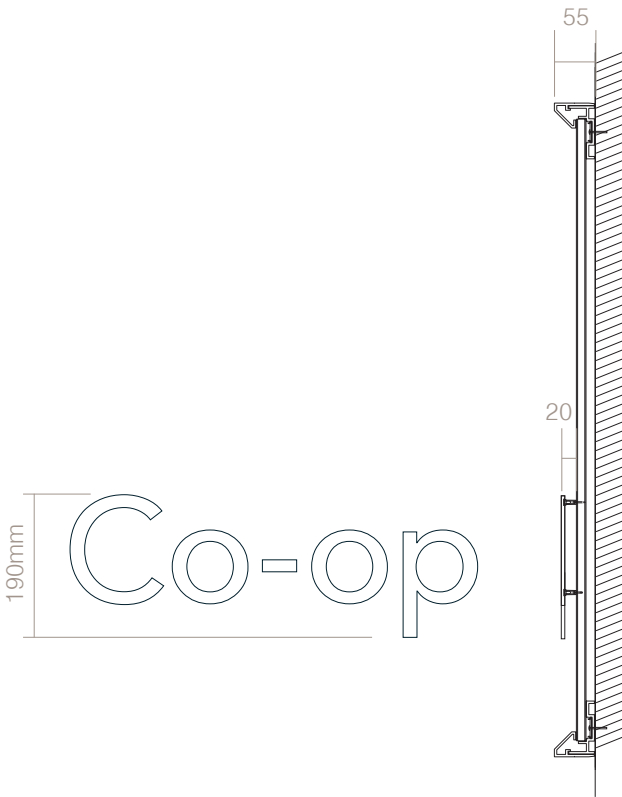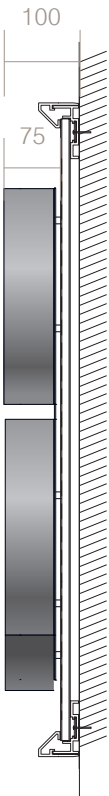


Item 1c
1No set of 5mm white Perspex welcome letters on locators
Size:0000mm span, 000mm o/a height
Scale: 1:10

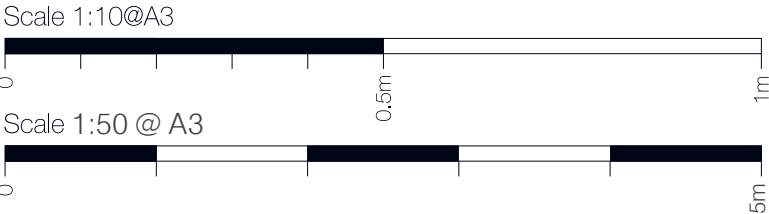

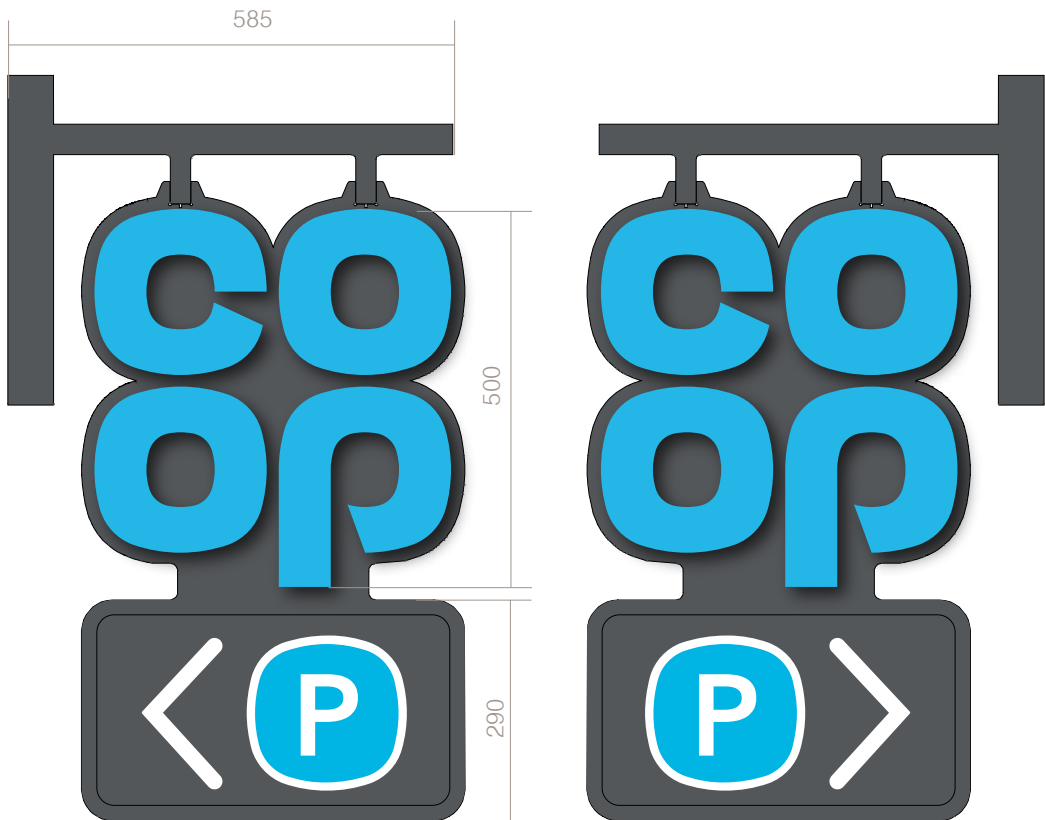

Item 2
1No Projecting sign with car park directional panel internally illuminated. Internally Illuminated built up letters on both sides. Individual 3D letters constructed from silver aluminium side returns and Co-op BLUE acrylic faces - Internally illuminated by white LEDs (300 candelas) faces only to illuminate.


Fully welded 5mm Mild Steel wall mounting plate and support frame. Profil cut logo mounting plate from 5mm mild steel, welded to the hanging tubes. All visible steel work to be finished silver to match RAL 9006 60% gloss
Size: 500mm
FFL: 3000mm
Scale: 1:10

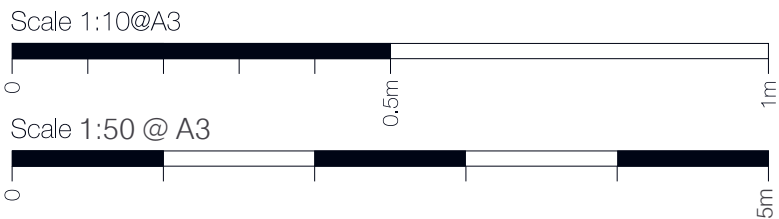

Item 3
2No Grey folded aluminium fascia panel fixed to the building substrate with suitable fixings. Finished in RAL Grey 7043.
Size: 2100mm x 650mm (approx.)
FFL: 4000mm
Scale: 1:50




Item 4a
2No Grey folded aluminium fascia panel fixed to the building substrate with suitable fixings. Finished in RAL Grey 7043.
Size: 2100mm x 650mm (approx.)
FFL: 4000mm
Scale: 1:50

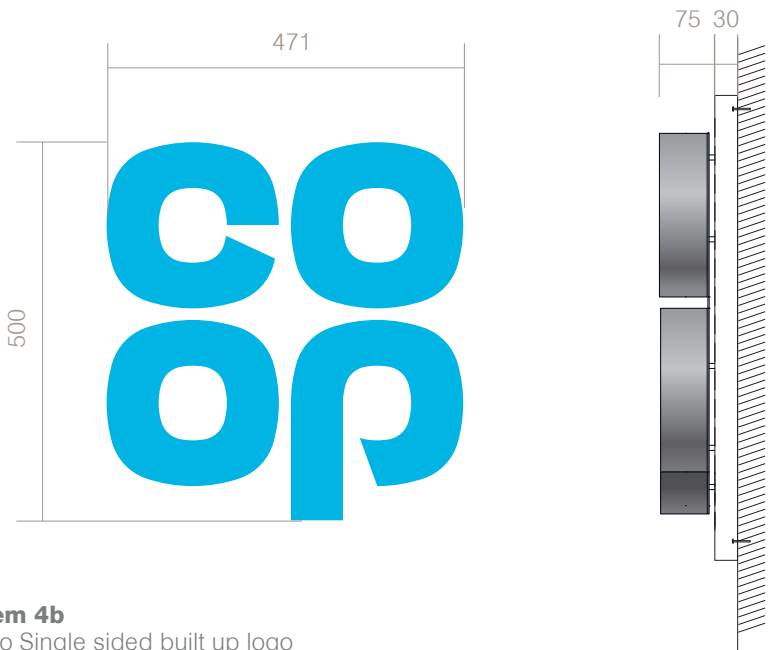

Item 4b
1no Single sided built up logo
Specifications
Single sided built up logo. Steel mounting plate with individual built-up letters. Mounting plate to be 3mm Mild Steel fixed to building substrate with brass locator fixings. 3D built-up letters to have aluminium sides, 50mm deep with 5mm Co-op BLUE acrylic faces. All visible edges, aluminium returns & mounting plate to be finished Silver RAL 9006 60% gloss. Internally illuminated by white LEDs (300 candelas)
Size: 500mm
Scale: 1:10




 


Item 5
2No Grey folded aluminium fascia panel
fixed to the building substrate with suitable fixings.
Finished in RAL Grey 7043.
Size: 2100mm x 1250mm (approx.)
FFL: 3500mm
Scale: 1:50




Item 6a
1No Grey folded aluminium fascia panel
fixed to the building substrate with suitable fixings.
Finished in RAL Grey 7043.
Size: 8000mm x 1250mm (approx.)
FFL: 3500mm
Scale: 1:50

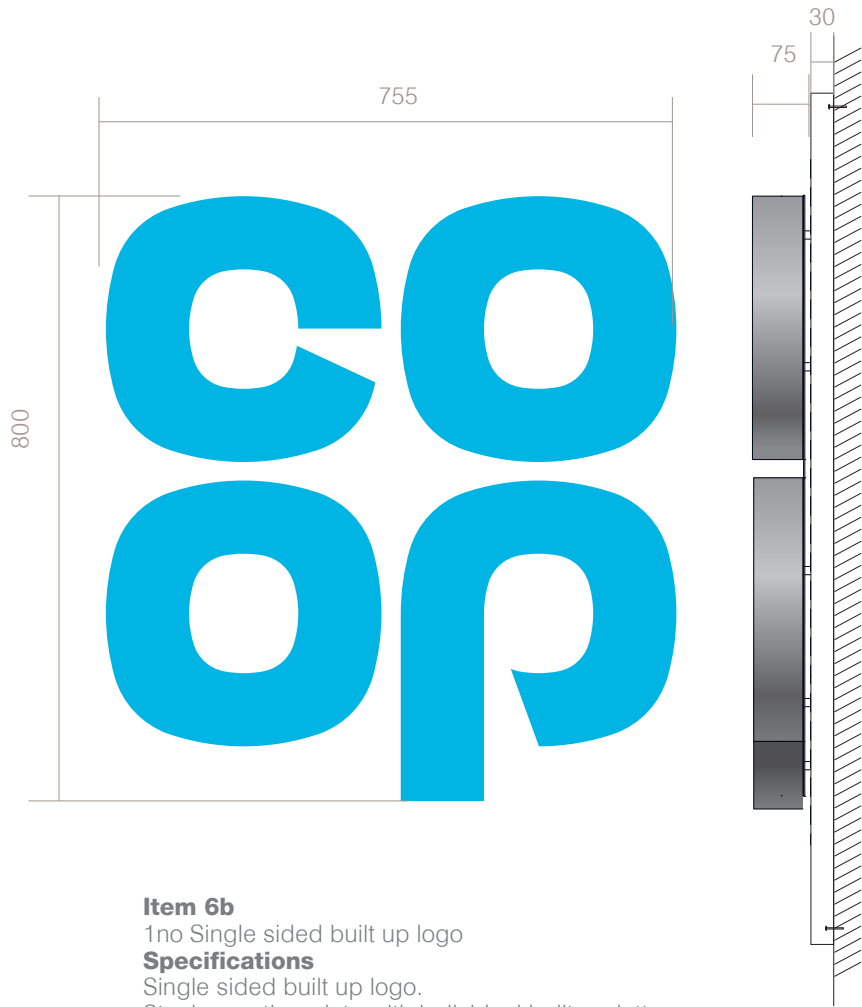


Item 6b
1no Single sided built up logo
Specifications
Single sided built up logo.
Steel mounting plate with individual built-up letters.
Mounting plate to be 3mm Mild Steel fixed to building
substrate with brass locator fixings.
3D built-up letters to have aluminium sides, 50mm deep
with 5mm Co-op BLUE acrylic faces. All visible edges,
aluminium returns & mounting plate to be finished
Silver RAL 9006 60% gloss.
Internally illuminated by white LEDs (300 candelas)
Size: 800mm
Scale: 1:10

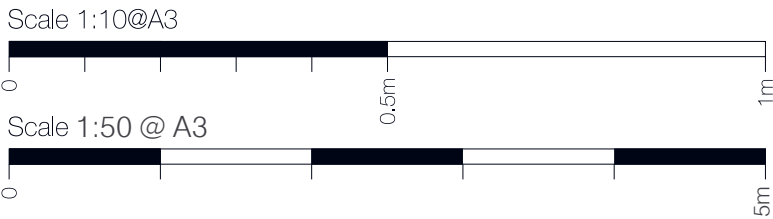

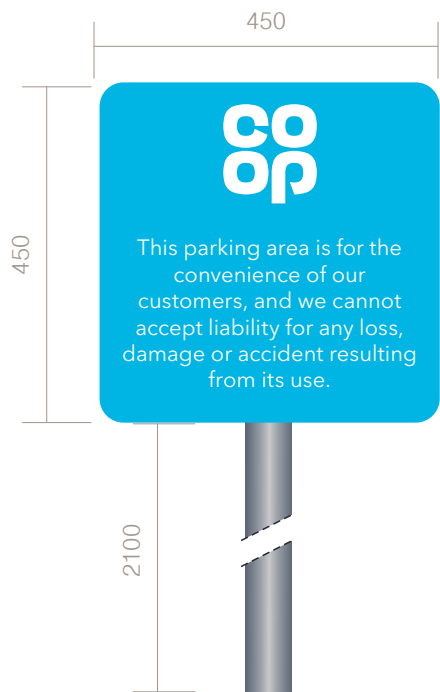

Item 7
2No 3mm ACM with applied vinyl
and anti-graffiti laminate.
Post mounted.
Size: 450x450mm
FFL: 2100mm
Scale: 1:10

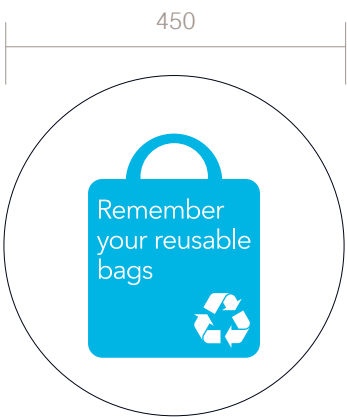

Item 8
1No 3mm ACM with applied vinyl
and anti-graffiti laminate.
Size: 450x450mm
FFL: 1400mm
Scale: 1:10




Item 9
1No 3mm ACM with applied vinyl
and anti-graffiti laminate.
Size: 600x600mm
FFL: 1400mm
Scale: 1:10






Item 10
1No 3mm ACM with applied vinyl
and anti-graffiti laminate.
Size: 600x600mm
FFL: 1400mm
Scale: 1:10

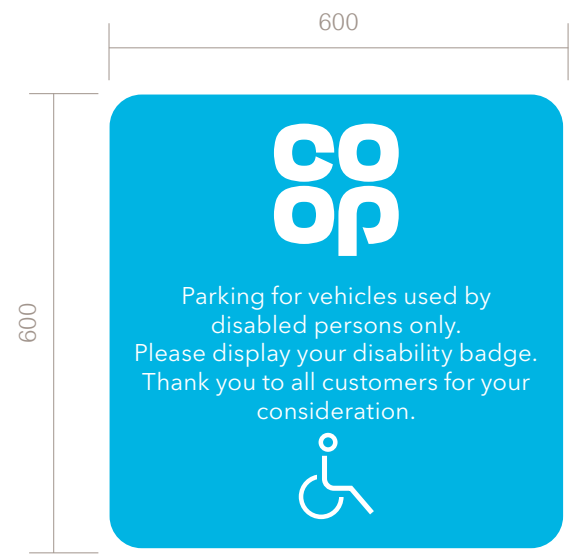

Item 11
2No 3mm ACM with applied vinyl
and anti-graffiti laminate.
Size: 600x600mm
FFL: 1400mm
Scale: 1:10

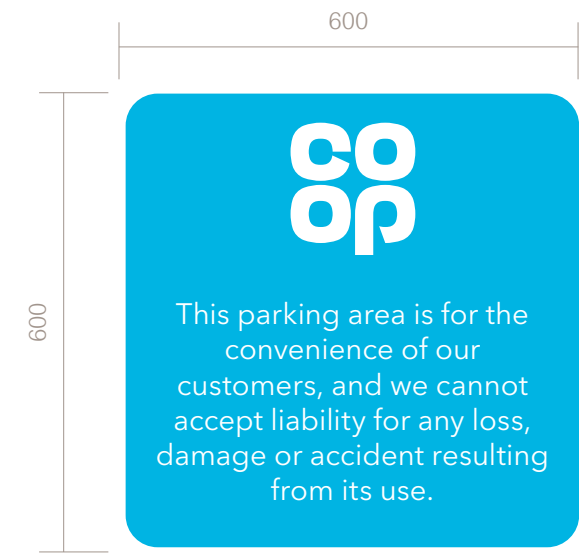

Item 12
1No 3mm ACM with applied vinyl
and anti-graffiti laminate.
Size: 600x600mm
FFL: 1400mm
Scale: 1:10



EXISTING SIGNAGE



