


PLANNING

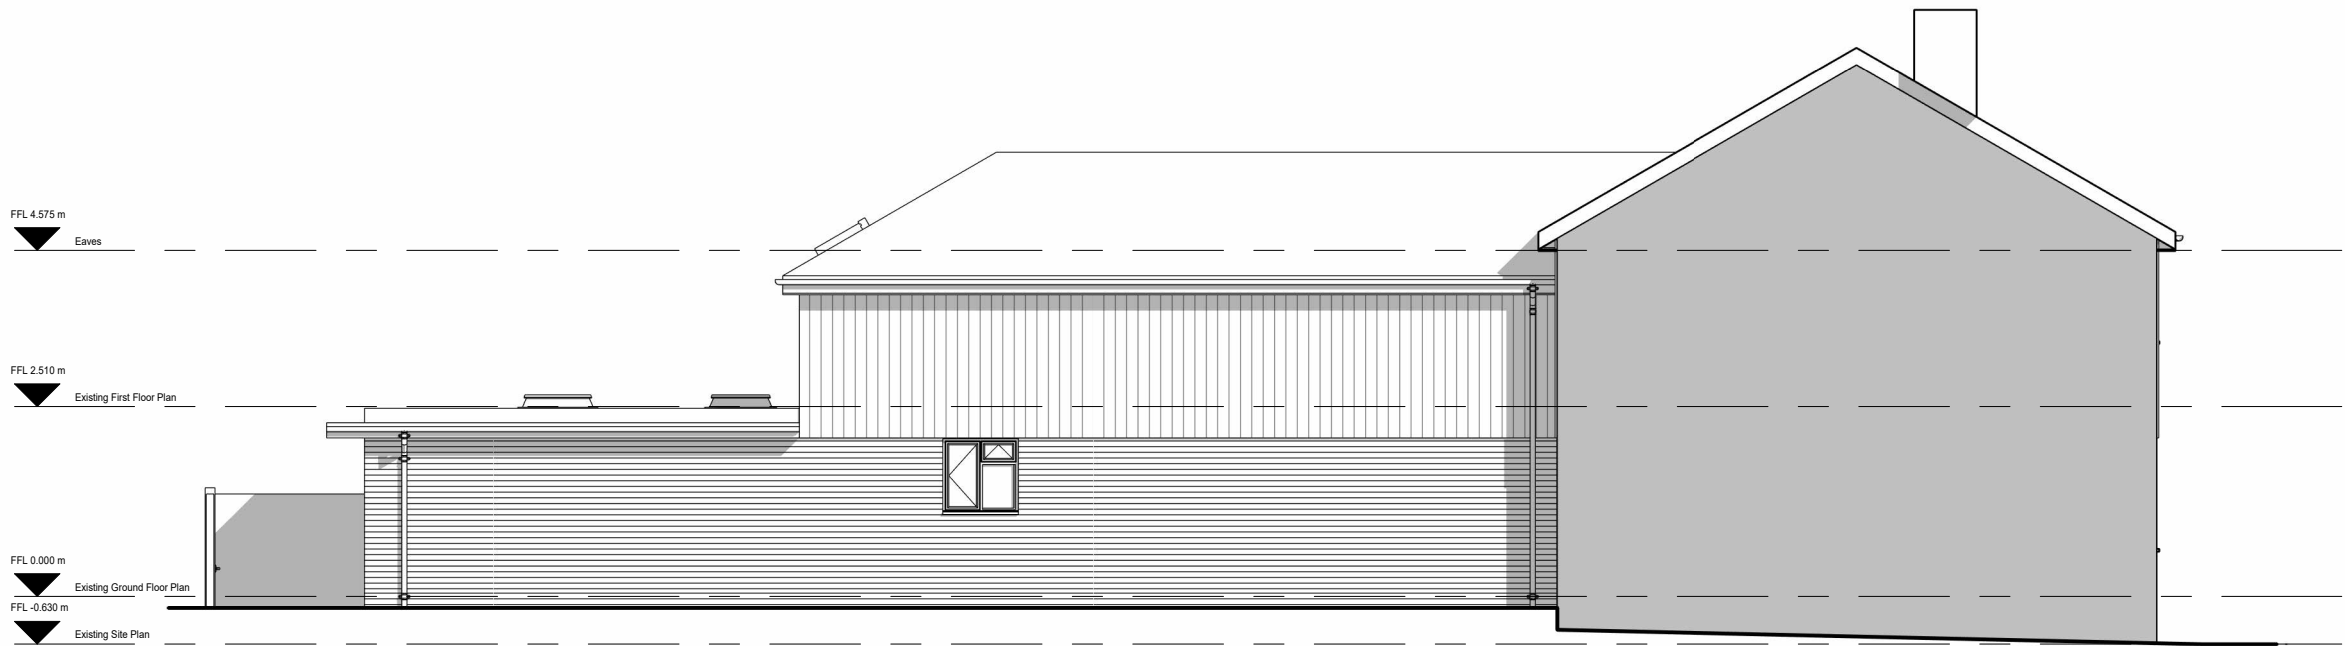

Proposed East (Side) Elevation
1 : 100



Proposed West (Side) Elevation
1 : 100

--	--	--	--

Rev	Description	Date	By
-----	-------------	------	----

PROJECT


Proposed Conversion to Flats: 54 Leigh Road,
Eastleigh, SO50 9DT

CLIENT

BK Estates

DRAWING TITLE

Proposed Elevations

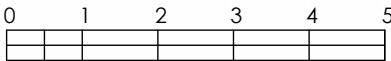

1:100 @ A3

SCALE

1 : 100 @A3

DRAWN

MB

DATE

19/06/23

CHECKED

CE

DRAWING No

P22-064

02-05-002

REVISION