


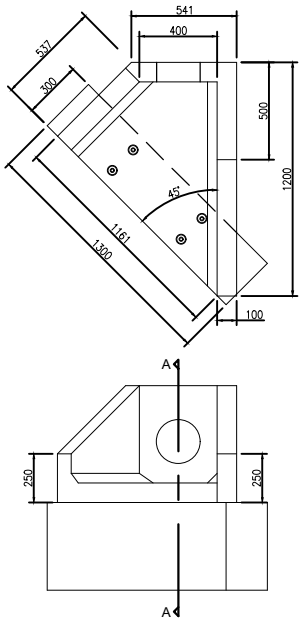


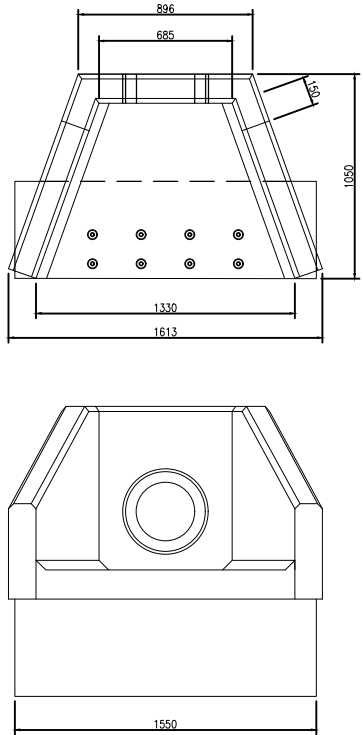


TYPICAL ANGLED OUTFALL DETAIL
 PRECAST CONCRETE ALTHON TYPE: AH4CA RH WITH 450 x 300mm TOE
 (1:20 AT A1)

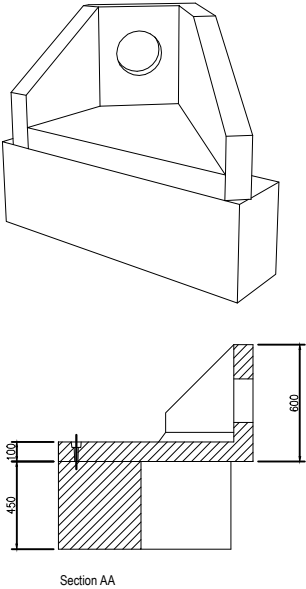


OUTFALL HEADWALL DETAIL
 ALTHON TYPE: SF4BB OR SIMILAR
 (1:20 AT A1)

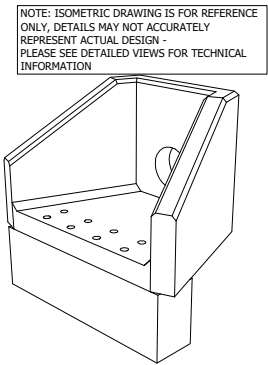

NOTE: ISOMETRIC DRAWING IS FOR REFERENCE ONLY, DETAILS MAY NOT ACCURATELY REPRESENT ACTUAL DESIGN - PLEASE SEE DETAILED VIEWS FOR TECHNICAL INFORMATION

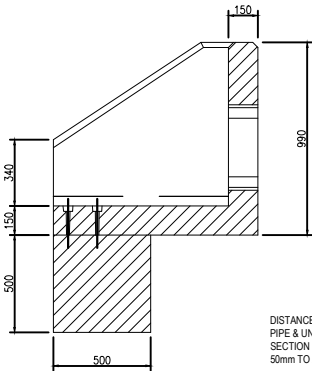

DISTANCE BETWEEN TOP OF PIPE & UNDERSIDE OF PRECAST SECTION TO BE A MINIMUM 50mm TO A MAXIMUM 300mm

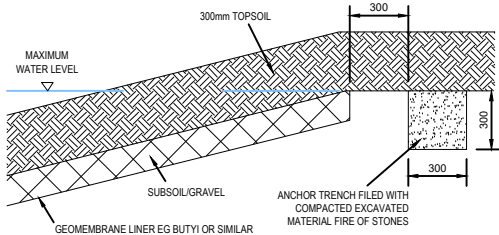

ATTENUATION POND LINER DETAIL

TO RETAIN PERMANENT WATER LEVEL. BASED ON FIGURE 23 13 OF CIRIA C753 'THE SUDS MANUAL'

- DISCLAIMER NOTES:
- THIS DOCUMENT IS COPYRIGHT OF THE ORIGINATOR AND MUST BE TREATED AS CONFIDENTIAL
 - THIS DOCUMENT MUST NOT BE ALTERED, REPRODUCED OR DISTRIBUTED WITHOUT PRIOR WRITTEN CONSENT OF THE ORIGINATOR
 - THIS DOCUMENT MUST NOT BE ALTERED - THE ORIGINATOR ACCEPTS NO RESPONSIBILITY FOR ANY DISCREPANCIES ARISING AS A RESULT OF THE ORIGINATORS INFORMATION BEING ALTERED BY OTHERS
 - ANY DISCREPANCY MUST BE REPORTED TO THE ORIGINATOR
 - DO NOT SCALE THIS DOCUMENT - USE FIGURED DIMENSIONS ONLY
 - ALL DIMENSIONS MUST BE CHECKED ON SITE PRIOR TO COMMENCEMENT OF ANY RELATED WORKS
 - THIS DOCUMENT MUST BE READ IN CONJUNCTION WITH ALL SUPPORTING DOCUMENTS PRODUCED BY THE ORIGINATOR AND OTHER PROJECT DISCIPLINES
 - THE ORIGINATOR ACCEPTS NO RESPONSIBILITY FOR THE ACCURACY OF BACKGROUND INFORMATION PRODUCED BY THIRD PARTIES - THIS MUST BE TREATED AS INDICATIVE ONLY
 - USERS OF THIS DOCUMENT ARE RESPONSIBLE FOR CHECKING WHICH REVISION IS CURRENT
 - THE DOCUMENT STATUS "INFORMATION" OR "PRELIMINARY", INDICATES THAT THIS DRAWING IS FOR REFERENCE PURPOSES ONLY - THE ORIGINATOR WILL ACCEPT NO RESPONSIBILITY FOR THE COMPLETENESS OF INFORMATION UNDER THIS STATUS
 - THE DOCUMENT STATUS "RECORD" OR "AS BUILT" HAS BEEN PREPARED, IN PART, BASED UPON INFORMATION FURNISHED BY OTHERS. WHILE THIS INFORMATION IS BELIEVED TO BE RELIABLE, THE ORIGINATOR ASSUMES NO RESPONSIBILITY FOR THE ACCURACY OF THIS "RECORD" OR "AS BUILT" DOCUMENT OR FOR ANY ERRORS OR OMISSIONS THAT MAY HAVE BEEN INCORPORATED INTO IT AS A RESULT OF INCORRECT INFORMATION PROVIDED TO THE ORIGINATOR. THOSE RELYING ON THE "RECORD" OR "AS BUILT" DOCUMENT ARE ADVISED TO OBTAIN INDEPENDENT VERIFICATION OF ITS ACCURACY

DRAWING NOTES:
 CDM REGULATIONS 2015
 SIGNIFICANT OR NON-OBSVIOUS RISKS AND RISKS WHICH ARE DIFFICULT TO MANAGE ARE IDENTIFIED ON THIS DRAWING USING THE FOLLOWING SYMBOL IDENTIFIED TO THE RIGHT WITH BRIEF ACCOMPANYING TEXT. FOR FURTHER DETAILS OF THE RISKS IDENTIFIED BY DESIGNERS, REFERENCE SHOULD BE MADE TO CDM HAZARD REGISTER.



TO1	UPDATED TO TENDER	16/11/2022	TC
REV	INITIAL ISSUE	14/10/2022	RML
REV	DESCRIPTION	DATE	DRAWN

ORIGINATOR:



PARTNERSHIP HOUSE
 MOORSIDE ROAD
 WINCHESTER
 SO23 7RX

TEL: 01982 834400

WWW.RIDGE.CO.UK

CLIENT:



IN ASSOCIATION WITH:

PROJECT:
 PROPOSED RESIDENTIAL DEVELOPMENT
 ONE HORTON HEATH
 FIRST RESIDENTIAL PARCEL

TITLE:
 PROPOSED DRAINAGE DETAILS
 SHEET 3

TECH:	CSE:	ICSE:	SCALE: 1:20	@ A1
RML			INITIAL ISSUE: 14/10/2022	

STATUS:

TENDER

DRAWING No:

PROJECT:	ORG:	ZONE:	LEVEL:	TYPE:	ROLE:	NUMBER:	REV:
5015560	RDG	XX	ST	DR	C	0553	T01