



DO NOT SCALE

ALL DIMENSIONS IN mm

IF IN DOUBT ASK

SEE DRAWING No J7919/E401
FOR LEGEND, NOTES AND DETAILS

FOR CONSTRUCTION

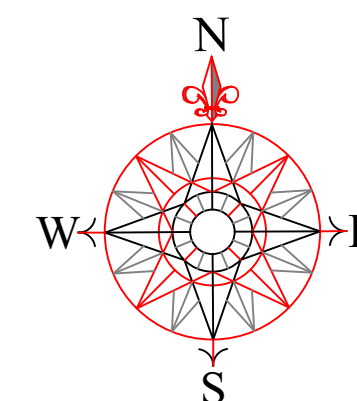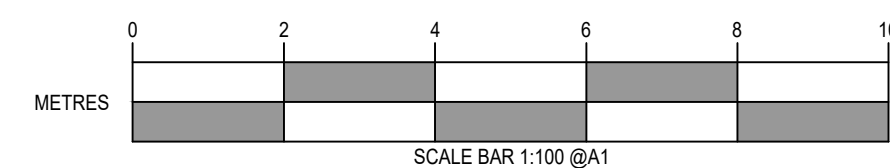

NOTES:


1. UTILITIES INFRASTRUCTURE BEYOND BUILDING LIMITS NOT SHOWN.
2. ALL DUCTS TO BE COMPLETE WITH DRAW WIRE.
3. SSE, LV & SPARE DUCTS min. 500 COVER. ALL OTHERS min. 400 COVER.
4. DELETED.
5. DELETED.

DUCT LEGEND

KEY	SERVICE	DIAMETER	COLOUR	TYPE
	SSE	Ø150	BLACK	RIGICOIL
	OPENREACH	Ø90	GREY	OPENREACH
	LV	Ø100	BLACK	RIGICOIL
	SPARE	Ø100	BLACK	RIGICOIL

DUCT DETAIL
(SCALE 1:25 @ A1)

F	T.H.	31-05-2023	EXTERNAL LIGHTING UPDATED
E	T.H.	17-04-2023	COMMERCIAL CYCLE STORE DUCTS UPDATED
D	T.H.	05-04-2023	CRANE BASE SHOWN, OPENREACH DUCTS CONFIRMED, ISSUED FOR CONSTRUCTION
C	T.H.	17-01-2023	BIN STORE MODIFIED, SUB STATION & SECONDARY DNO ADDED
B	A.P.	02-12-2022	DNO DUCT ROUTES ADDED, BLOCK B COMMERCIAL UNIT DUCTS ADDED
A	T.H.	26-04-2022	UPDATED TO SUIT LATEST ARCHITECT'S LAYOUT
REV	DRN	DATE	DESCRIPTION

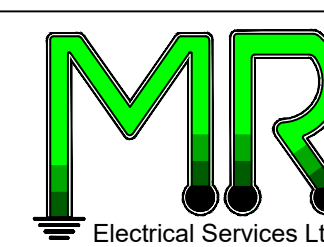SCHEME
EASTLEIGH BOROUGH COUNCIL
EASTLEIGH POST OFFICETITLE
EXTERNAL ELECTRICAL SERVICES12 CENTRAL POINT, KIRKALL ROAD
PORTSMOUTH, PO5 4PH
Tel: (023) 9281 6666 Fax: (023) 9281 6668
E-mail: enquiry@mr-electrical.co.uk

This design is the property of MR Electrical Services Limited and shall not be reproduced or copied in any way or conveyed to a third party without the owners written permission

SCALE	1:100 @ A1	DATE	FEBRUARY 2022
DRAWN	TOM HEPELL	CHECKED	GRAHAM WIGGINS
DRG. NO.	J7919/EX01	REVISION	F

