


ELEVATION B

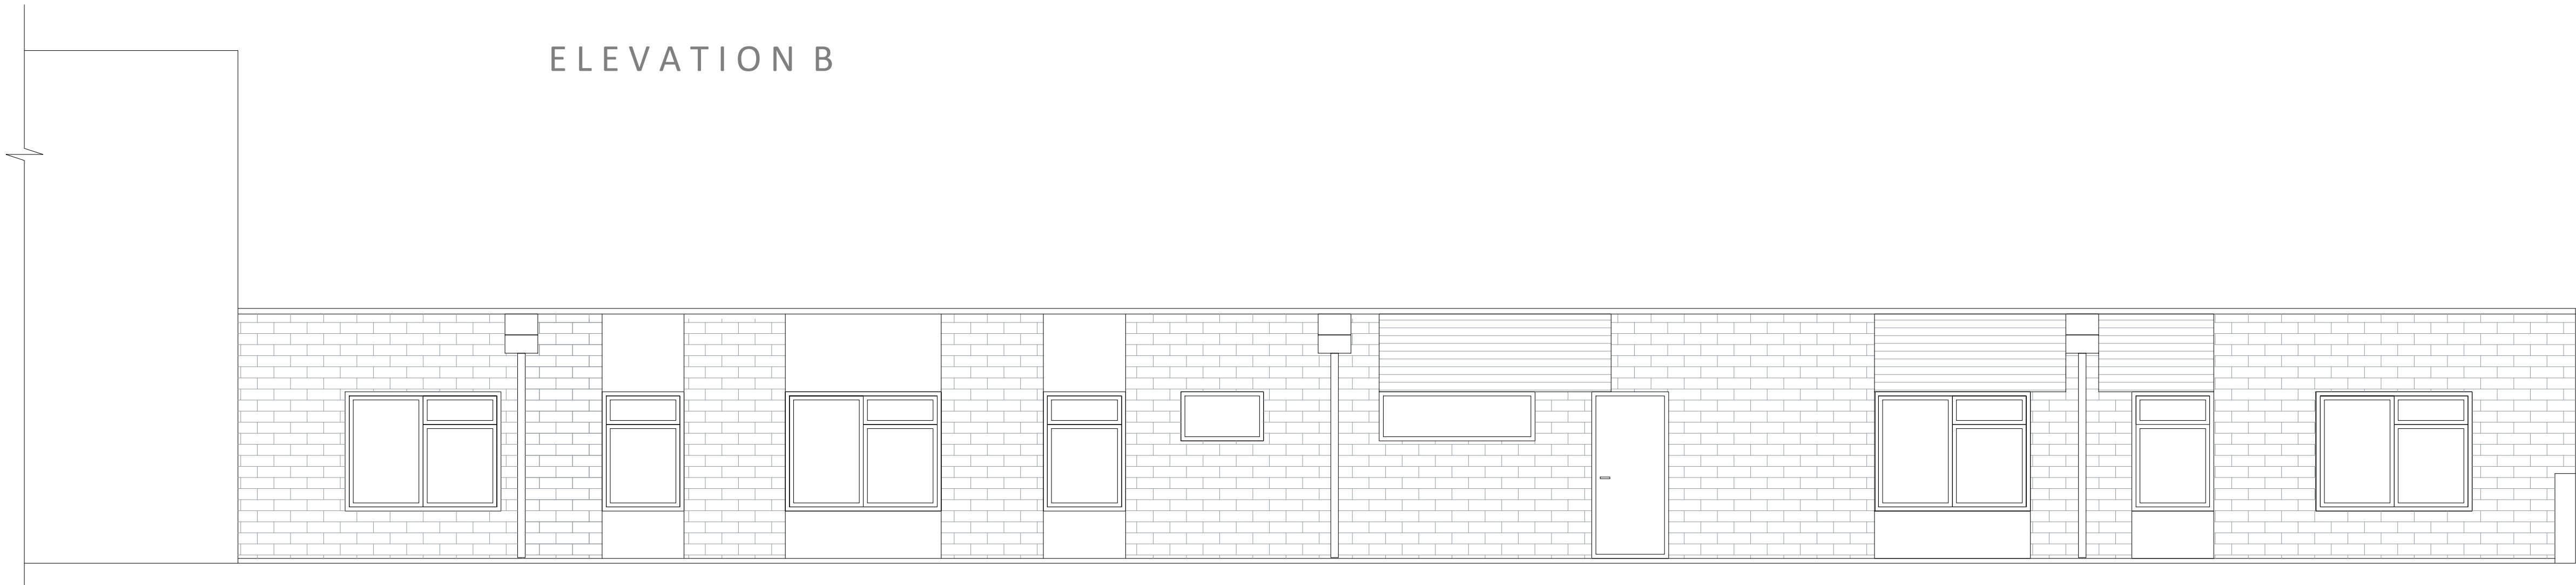

ELEVATION A